


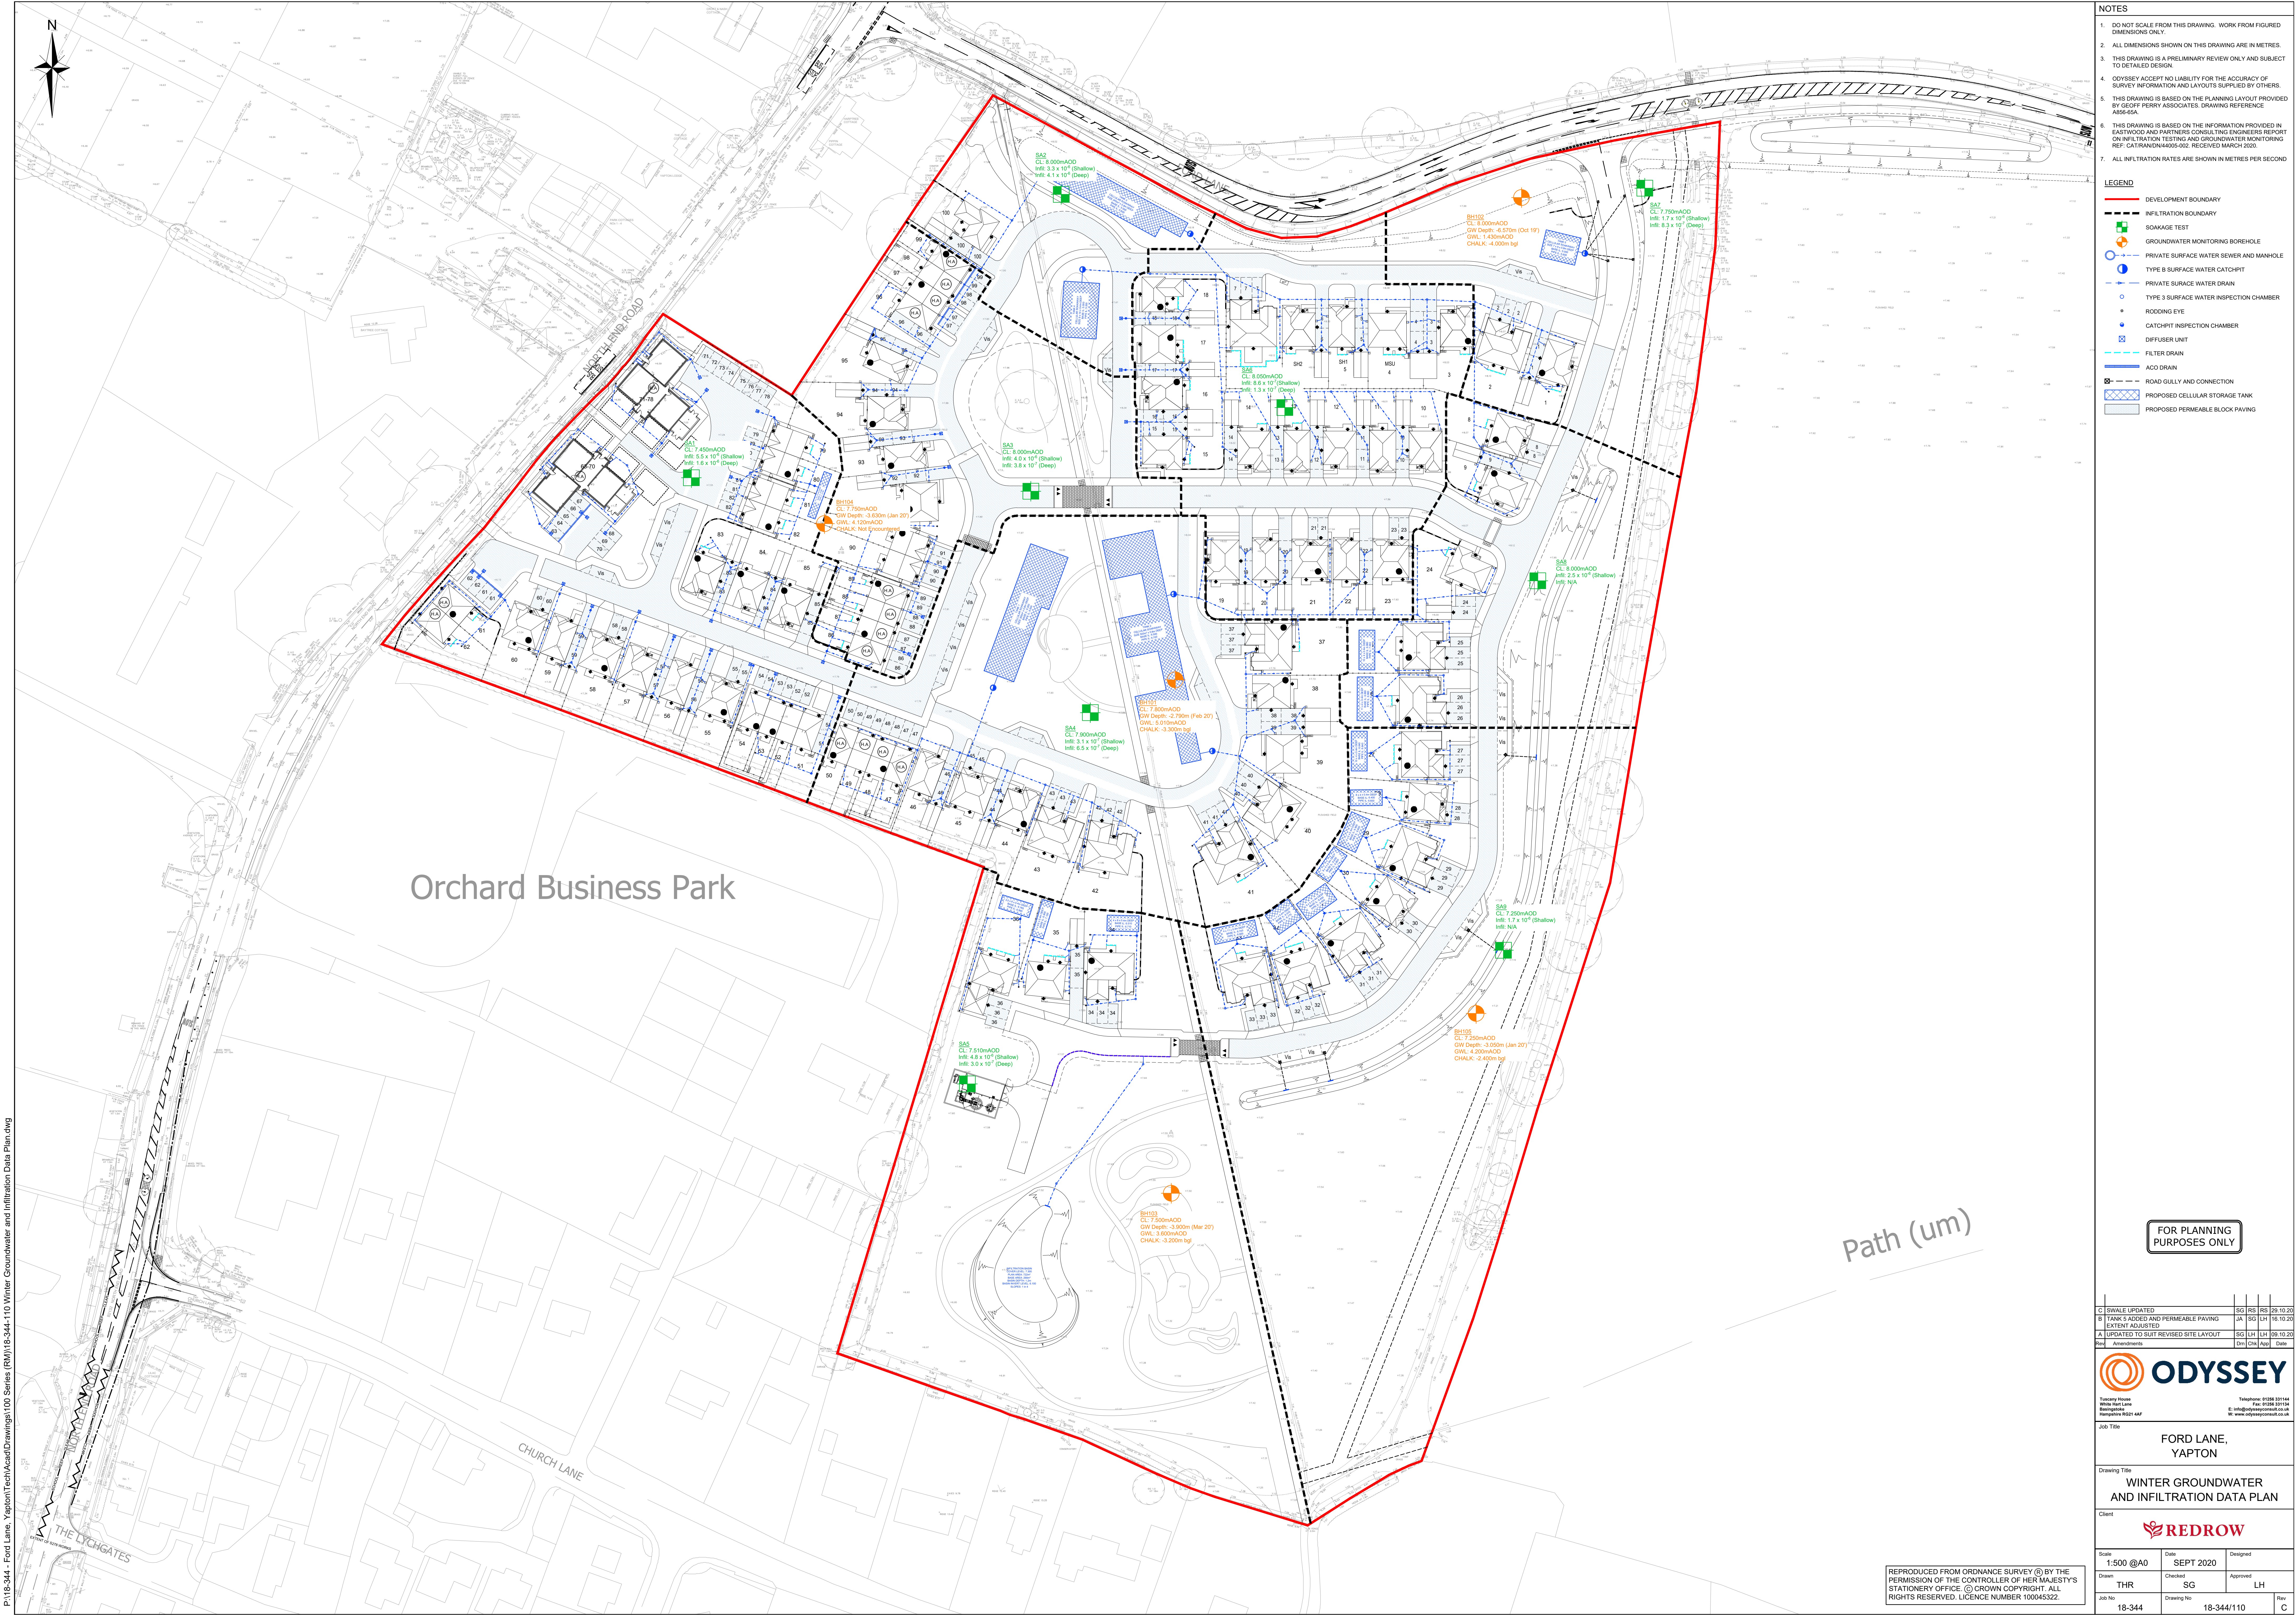

P:\18-344 - Ford Lane, Yapton\Tech\Asad\Drawings\100 Series (RM)\18-344-110 Winter Groundwater and Infiltration Data Plan.dwg

- NOTES
- DO NOT SCALE FROM THIS DRAWING. WORK FROM FIGURED DIMENSIONS ONLY.
 - ALL DIMENSIONS SHOWN ON THIS DRAWING ARE IN METRES.
 - THIS DRAWING IS A PRELIMINARY REVIEW ONLY AND SUBJECT TO DETAILED DESIGN.
 - ODYSSEY ACCEPTS NO LIABILITY FOR THE ACCURACY OF SURVEY INFORMATION AND LAYOUTS SUPPLIED BY OTHERS.
 - THIS DRAWING IS BASED ON THE PLANNING LAYOUT PROVIDED BY GEOFF PERRY ASSOCIATES. DRAWING REFERENCE: AB56-65A.
 - THIS DRAWING IS BASED ON THE INFORMATION PROVIDED IN EASTWOOD AND PARTNERS CONSULTING ENGINEERS REPORT ON INFILTRATION TESTING AND GROUNDWATER MONITORING REF: CATRANON/0405-002. RECEIVED MARCH 2020.
 - ALL INFILTRATION RATES ARE SHOWN IN METRES PER SECOND.

- LEGEND
- DEVELOPMENT BOUNDARY
 - INFILTRATION BOUNDARY
 - SOAKAGE TEST
 - GROUNDWATER MONITORING BOREHOLE
 - PRIVATE SURFACE WATER SEWER AND MANHOLE
 - TYPE B SURFACE WATER CATCHPIT
 - PRIVATE SURFACE WATER DRAIN
 - TYPE 3 SURFACE WATER INSPECTION CHAMBER
 - ROOFING EYE
 - CATCHPIT INSPECTION CHAMBER
 - DIFFUSER UNIT
 - FILTER DRAIN
 - ACD DRAIN
 - ROAD GULLY AND CONNECTION
 - PROPOSED CELLULAR STORAGE TANK
 - PROPOSED PERMEABLE BLOCK PAVING

C	SWALE UPDATED	SG	RS	RS	29.10.20
B	TANK 5 ADDED AND PERMEABLE PAVING EXTENT ADJUSTED	JA	SG	LH	16.10.20
A	UPDATED TO SUIT REVISED SITE LAYOUT	SG	LH	LH	06.10.20
Rev	Amendments	Des	CHK	App	Date

**ODYSSEY**

Tecwyn House
White Hart Lane
Barnsley
S70 2AT

Telephone: 01226 321144
Fax: 01226 321144
Email: info@odysseyconsult.co.uk
Website: www.odysseyconsult.co.uk

Job Title			
FORD LANE, YAPTON			
Drawing Title			
WINTER GROUNDWATER AND INFILTRATION DATA PLAN			
Client			
REDROW			
Scale	Date	Designed	
1:500 @A0	SEPT 2020		
Drawn	Checked	Approved	
THR	SG	LH	
Job No	Drawing No	Rev	
18-344	18-344/110	C	

REPRODUCED FROM ORDNANCE SURVEY (S) BY THE PERMISSION OF THE CONTROLLER OF HER MAJESTY'S STATIONERY OFFICE. © CROWN COPYRIGHT. ALL RIGHTS RESERVED. LICENCE NUMBER 100040322.

FOR PLANNING PURPOSES ONLY

Path (um)

Orchard Business Park