


759.970m Total
Area of plot

148.065m Total
Area of proposed
dwelling

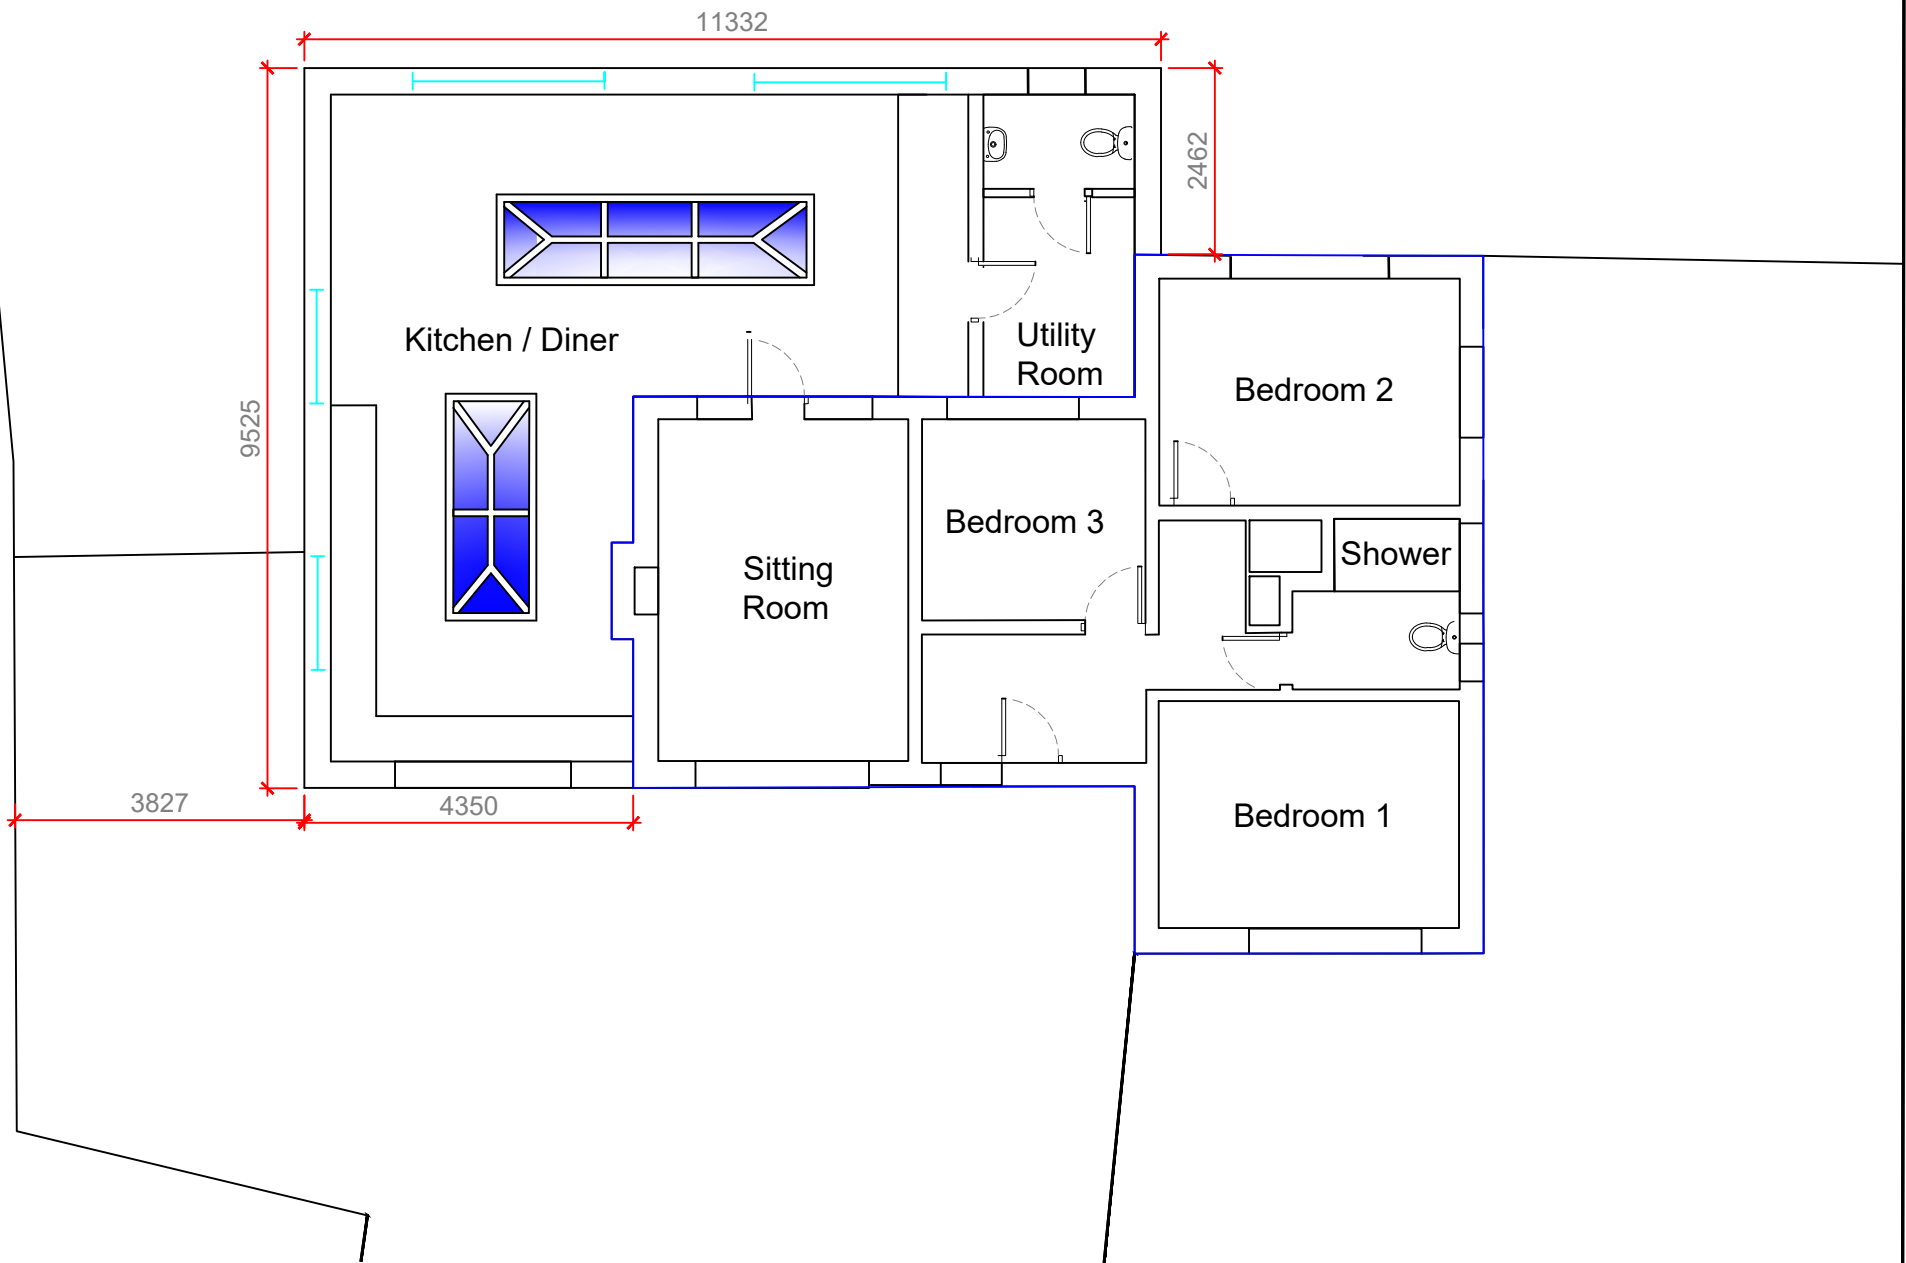

Proposed Floor Plan

Project
37_BRIARS_CLOSE
BN18_OES
Description
PRROPOSED_FLOOR_PLAN

Rev	Description	Date
Please note scale below		

Notes

Scale
1:100_@A3
Drawing No.
37BC_010

Drawn
TF
Rev
3