


ADOPTABLE SURFACE WATER DRAINAGE	
	PRECAST CONCRETE RING MANHOLE (1.5m DEPTH TO SOFTIT)
	PROPOSED PUBLIC SURFACE WATER SEWER
	PROPOSED SURFACE WATER WATER HEADWALL
ADOPTABLE FOUL WATER DRAINAGE	
	PRECAST CONCRETE RING MANHOLE (1.5m DEPTH TO SOFTIT)
	PROPOSED PUBLIC FOUL WATER SEWER
	HIGHWAY DRAINAGE
PRIVATE SURFACE WATER DRAINAGE	
	PRECAST CONCRETE RING MANHOLE (OVER 1.5m DEPTH TO INVERT)
	400/400 ROAD GULLY
	INSPECTION CHAMBER (MAX 0.6m DEPTH TO INVERT)
	INSPECTION CHAMBER (MAX 1.2m DEPTH TO INVERT) OF DENOTES CATCHPIT
	PRIVATE SURFACE WATER DRAINAGE
	PERMEABLE PAVING (TANKED WITH CONNECTION TO SURFACE WATER DRAINAGE SYSTEM)
	SURFACE WATER DIFFUSER UNIT
PRIVATE FOUL WATER DRAINAGE	
	INSPECTION CHAMBER (MAX 1.2m DEPTH TO INVERT)
	SHALLOW INSPECTION CHAMBER (MAX 0.6m DEPTH TO INVERT)
	PRECAST CONCRETE RING MANHOLE (OVER 1.5m DEPTH TO SOFTIT)
	PRIVATE FOUL WATER DRAINAGE



1. This drawing is to be read in conjunction with all other Bright Plan Civils drawings, and with all relevant Architect's and Engineer's drawings and specification. Any discrepancies found are to be reported immediately to the Engineer.
2. Bright Plan Civils accepts no responsibility for inaccuracies in data provided by third parties such as topographic surveys or Ordnance Survey mapping.
3. Do not scale, work to figured dimensions only. All dimensions are in millimeters unless noted otherwise and all levels are in metres from the topographic survey datum.
4. Any information given regarding existing underground services is given in good faith after consultation with the relevant authority, however accuracy is not certain. The main contractor is responsible for checking all information on site prior to work commencing and taking due care whilst undertaking the works.
5. All dimensions to be checked on site. All details and dimensions relating to sub-contractors work must be checked and agreed between the sub-contractor or supplier and the general contractor.
6. The electronic information from this drawing can not be guaranteed as dimensionally drawn exact. Figured dimensions must be used for setting out and detailing. Bright Plan Civils logs and company information must be removed from copies if information is re-used.

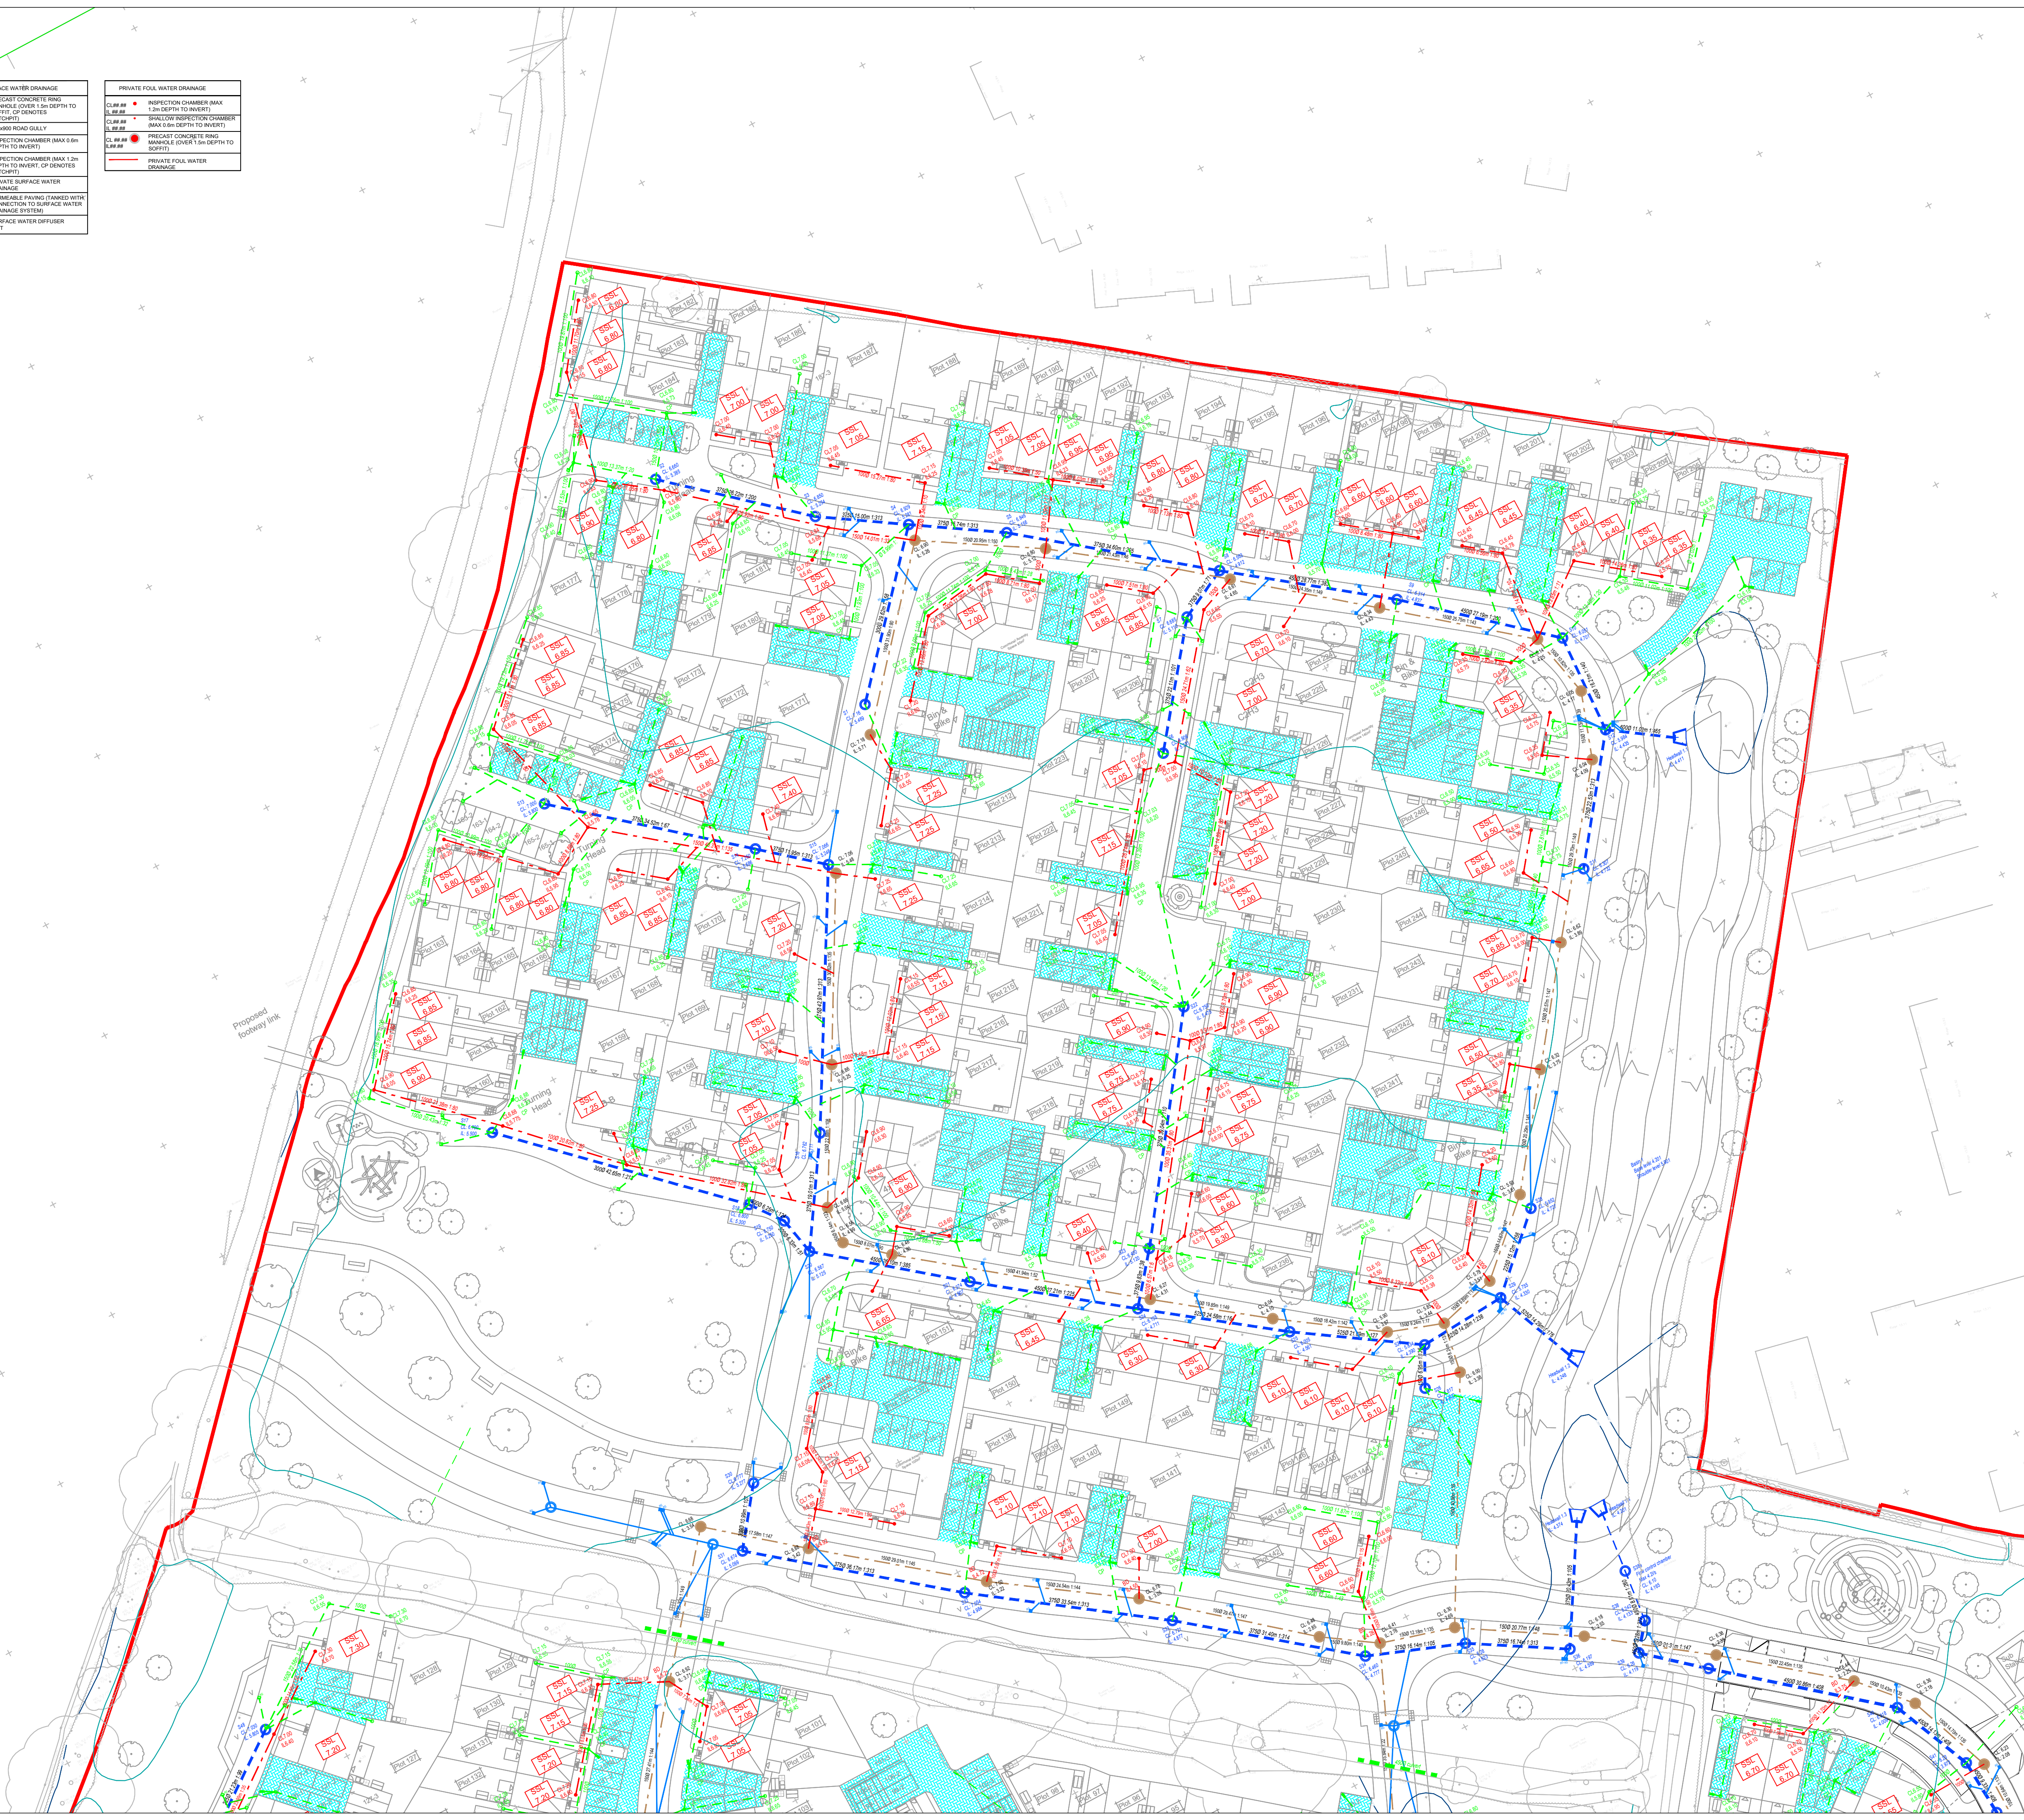

Rev.	Amendments	Date



BRIGHT PLAN CIVILS
Transport Planning and Infrastructure Design Consultants
2 West Barn, Norton Lane, Chichester, West Sussex PO20 3AF
Tel: 01243 210418
www.bpcivils.co.uk enquiries@bpcivils.co.uk

Drawing Status	FOR APPROVAL						
Client	THAKEHAM						
Project	BILSHAM ROAD YAPTON						
Drawing Title	PROPOSED FOUL AND SURFACE WATER DRAINAGE LAYOUT						
Scale	1:500	Date	Feb 22	Drawn By	LDF	Checked By	MJA
Drawing No.	D1956-13-102	Rev.	-				