

PLOT 13 ELEVATIONS - SCALE 1:100 Drawing prepared for approval of reserved matters following Outline Planning Approval Y/22/14

PLOT 13 - H1 4B5P



east elevation

Obscure glazed
fixed shut



north elevation

materials

- ROOF Redland Heathland Concrete Plain - Tile Ember 25 Sanded
- WALLS Terca Amberley Red Multi stock facing brick
with feature Terca Warnham Red brick plinth and detailing.
Part upper floor painted render - Jasmine White
- WINDOWS White UPVC - obscure glazed where noted
- FRONT DOOR Prefinished GRP - Willow Green BS12B17
- Front door to be fitted with viewer to see callers
Glazing of front door and associated side screens
to be obscure

SUBSTITUTION
6-2-18




west elevation

Obscure glazed
top vent opening only



south elevation

Obscure glazed
top vent opening only

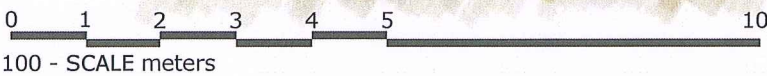

LAND AT KINGS CLOSE YAPTON

client: PLOT LIFE SPV3 LTD date: Aug 2017 scale: 1:100 @ A3
project: LAND AT KINGS CLOSE YAPTON drg no: 16024-RM175 REV B status: reserved matters application

NO DIMENSIONS ARE TO BE SCALED FROM THIS DRAWING (EXCEPT IN THE CASE OF PLANNING APPLICATIONS) - THE CONTRACTOR SHOULD CHECK ALL DIMENSIONS ON SITE - IT IS THE CONTRACTOR'S RESPONSIBILITY TO ENSURE THAT ALL WORKS ARE LAWFUL & IN COMPLIANCE WITH THE BUILDING REGULATIONS - DRAWING INFORMATION IS SUBJECT TO A DETAILED SURVEY OF THE SITE AND THE REQUIREMENTS OF THE LOCAL AUTHORITY PLANNING, BUILDING CONTROL AND HIGHWAY DEPARTMENTS - ALL OS INFORMATION IS REPRODUCED UNDER LICENSE FROM ORDNANCE SURVEY DATA © CROWN COPYRIGHT ALL RIGHTS RESERVED - THE CLIENT WHEN REQUIRED BY THE CONSTRUCTION DESIGN AND MANAGEMENT REGULATIONS SHALL APPOINT AS SOON AS IS PRACTICABLE A COMPETENT PRINCIPLE DESIGNER & PRINCIPLE CONTRACTOR - REFER TO THE DESIGNER'S RISK ASSESSMENT REGISTER AND DRAWING NOTES FOR ASSISTANCE IN IDENTIFICATION OF UNUSUAL OR SIGNIFICANT SAFETY HAZARDS - THE CLIENT AND CONTRACTOR ARE ADVISED TO ENSURE THAT ANY PROPOSED WORKS REQUIRING ACTION UNDER THE PARTY WALL ETC ACT ARE NOT IMPLEMENTED UNTIL APPROPRIATE PARTY WALL AGREEMENTS HAVE BEEN FINALISED - THIS DRAWING HAS BEEN PREPARED FOR PLANNING APPLICATION PURPOSES ONLY

REV B 06.02.18 - Rear door deleted from north elevation to correspond with G.F plan

REV A 30.01.18 - Fenestration adjusted and obscure glazed windows annotated

crescent designs | architecture | worthing

© crescent designs (sussex) ltd | columbia house | columbia drive | worthing west sussex | bn13 3hd
tele: +44 (0)845 009 2223 | fax: +44 (0)1903691204 | email: we.r@crescent-designs.co.uk