


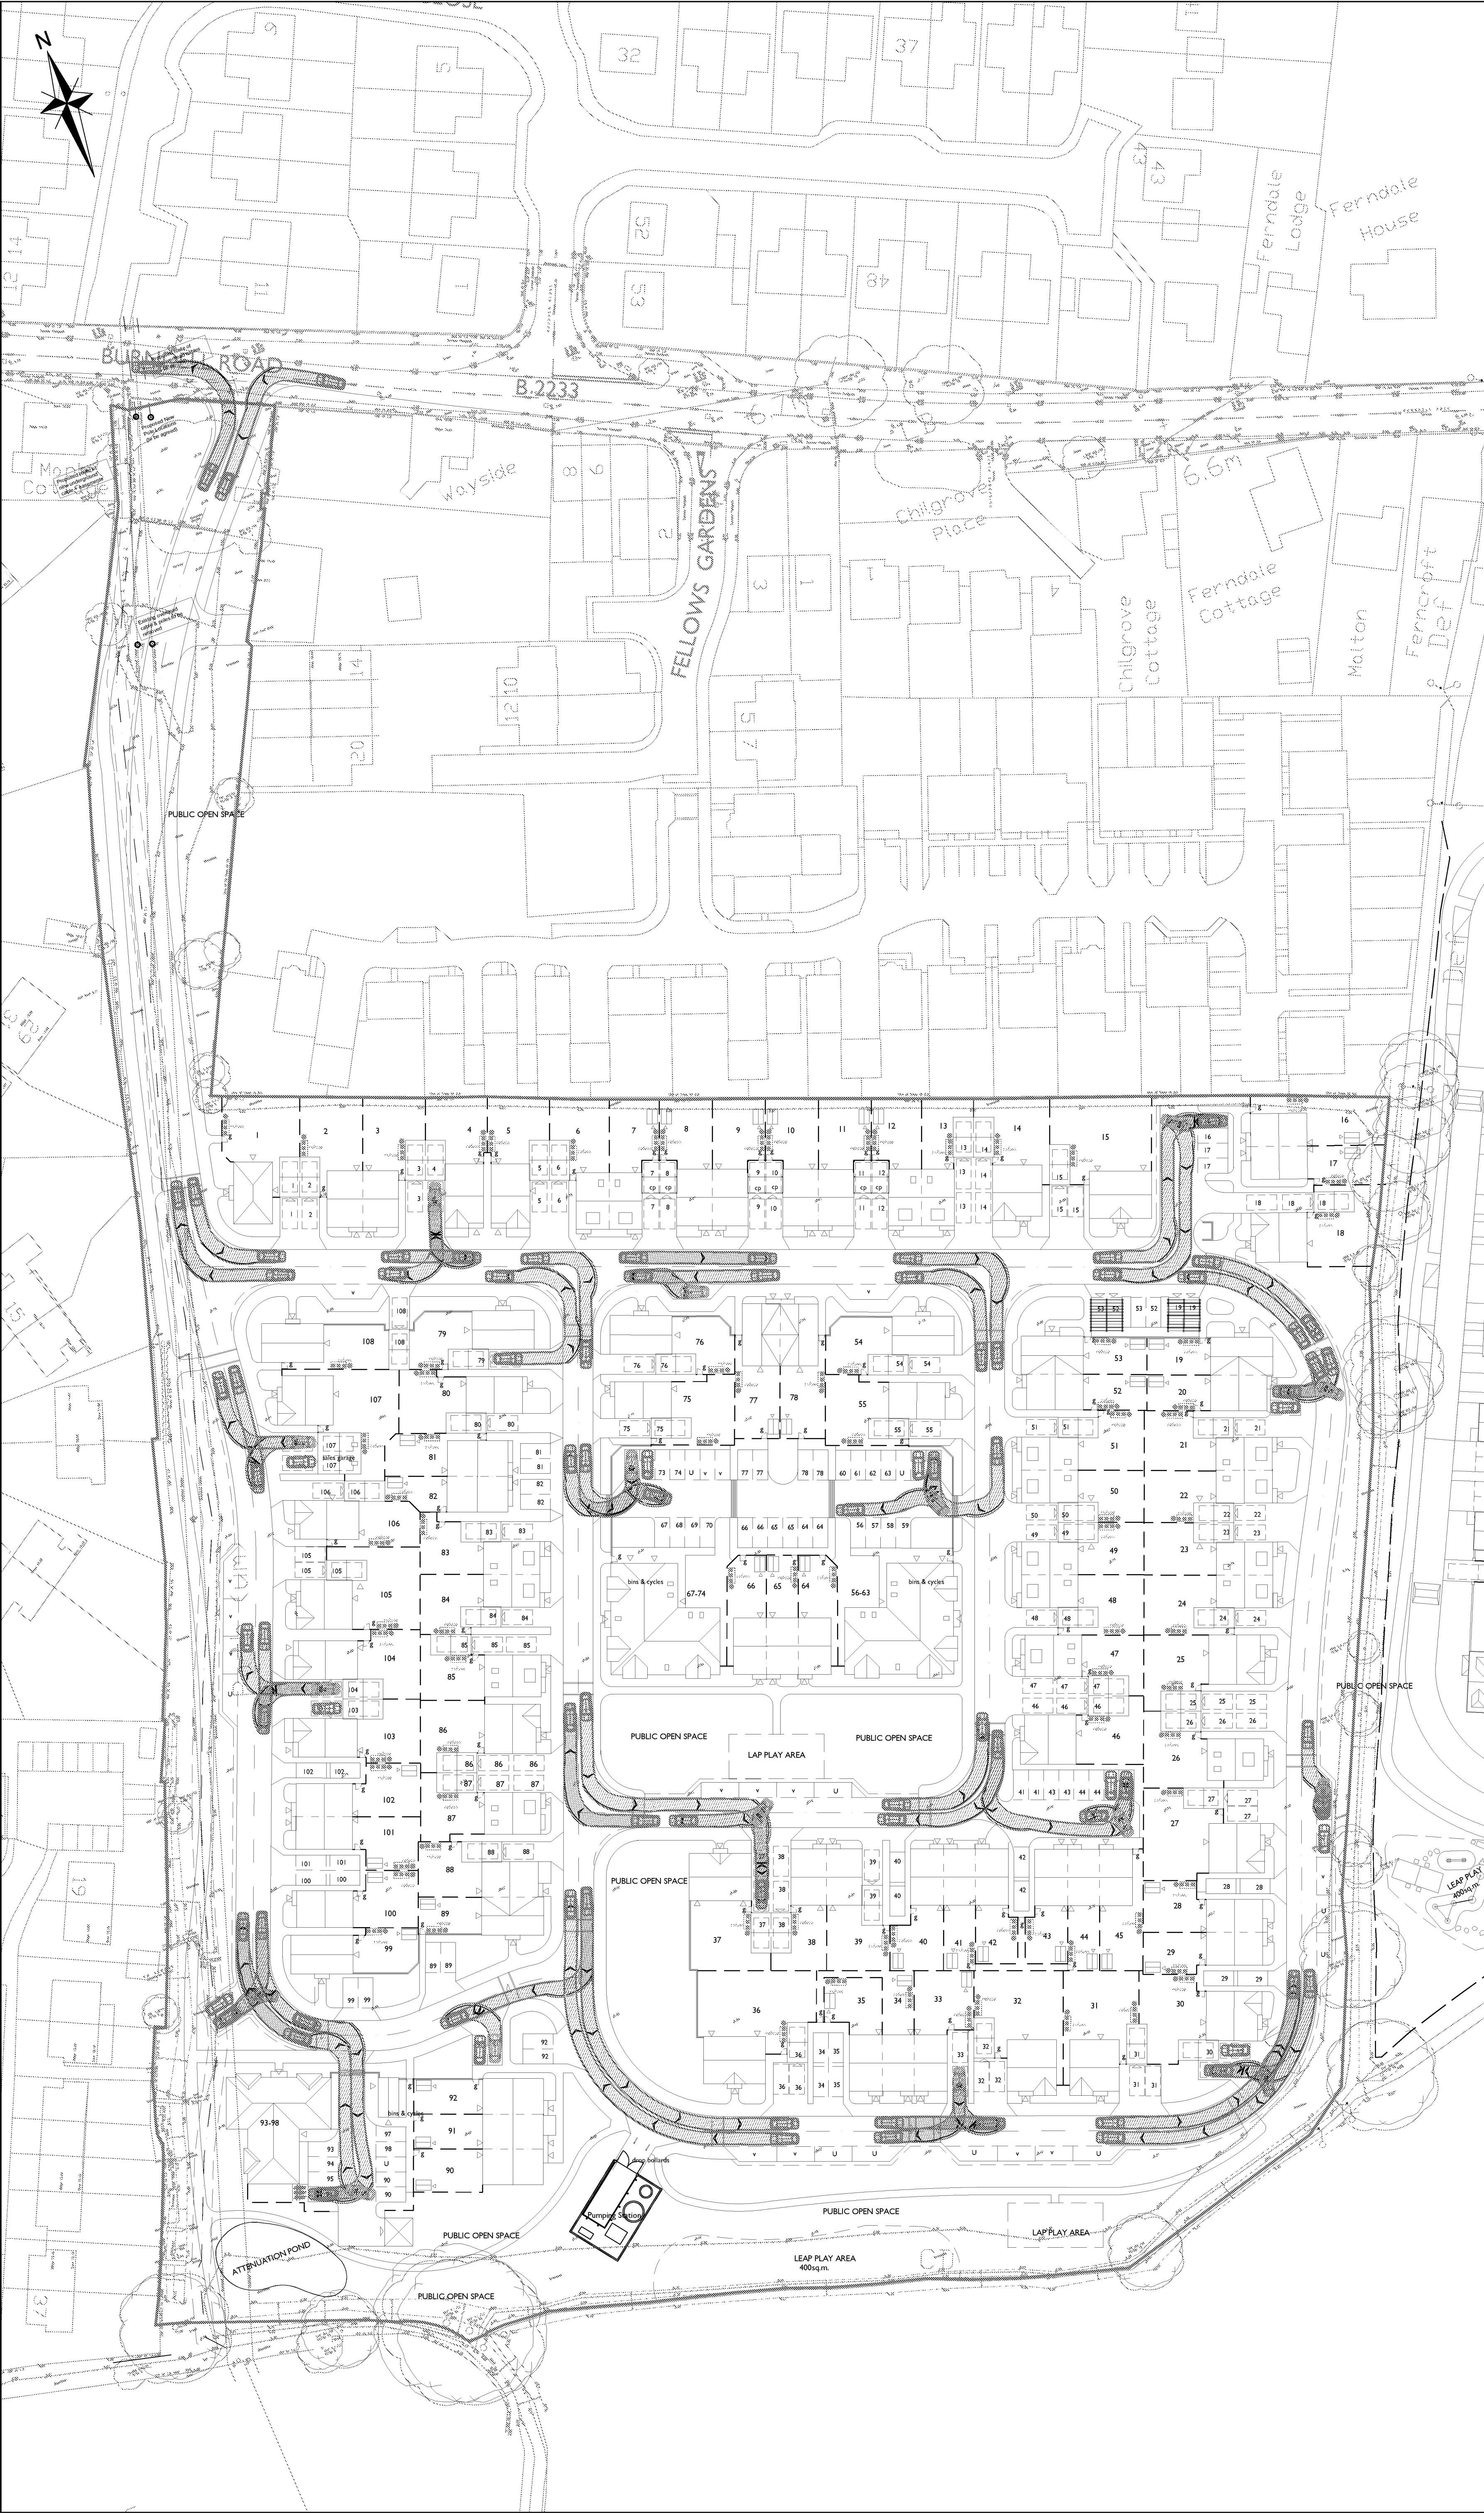

- NOTES
- REPRODUCED FROM ORDNANCE SURVEY (©) BY THE PERMISSION OF THE CONTROLLER OF HER MAJESTY'S STATIONERY OFFICE. (©) CROWN COPYRIGHT. ALL RIGHTS RESERVED. LICENCE NUMBER 100045322.
- DO NOT SCALE FROM THIS DRAWING. WORK FROM FIGURED DIMENSIONS ONLY.
 - ALL DIMENSIONS SHOWN ON THIS DRAWING ARE IN METRES.
 - THIS DRAWING IS A PRELIMINARY REVIEW ONLY AND SUBJECT TO DETAILED DESIGN.
 - ODYSSEY ACCEPT NO LIABILITY FOR THE ACCURACY OF SURVEY INFORMATION AND LAYOUTS SUPPLIED BY OTHERS.
 - MASTERPLAN IS BASED ON URBAN PULSE DESIGN SITE PLAN DRAWING 18-1065-005 DATED 29/10/18.

LEGEND

———— SITE BOUNDARY

VEHICLE TRACKING DATA

4.572

0.951 2.578

SKODA OCTAVIA
OVERALL LENGTH 4.572m
OVERALL WIDTH 1.769m
OVERALL BODY HEIGHT 1.488m
MIN BODY GROUND CLEARANCE 0.249m
MAX TRACK WIDTH 1.713m
LOCK-TO-LOCK TIME 4.00s
KERB TO KERB TURNING RADIUS 5.100m

FOR PLANNING
PURPOSES ONLY

A PLANNING ISSUE		JA	LH	RS	23.11.18
Rev	Amendments	Drn	Chk	App	Date
 ODYSSEY					
Tuscany House White Hart Lane Basingstoke Hampshire RG21 4AF					
Telephone: 01256 331144 Fax: 01256 331134 E: info@odysseyconsult.co.uk W: www.odysseyconsult.co.uk					
Job Title					
LAND SOUTH OF BURNDELL ROAD, YAPTON					
Drawing Title					
PRIVATE CAR VEHICLE TRACKING					
Client					
BOVIS HOMES					
Scale	Date	Designed			
1:500 @A1	NOV 18	SOM			
Drawn	Checked	Approved			
SOM	LH	RS			
Job No	Drawing No	Rev			
18-070	18-070/102	A			