


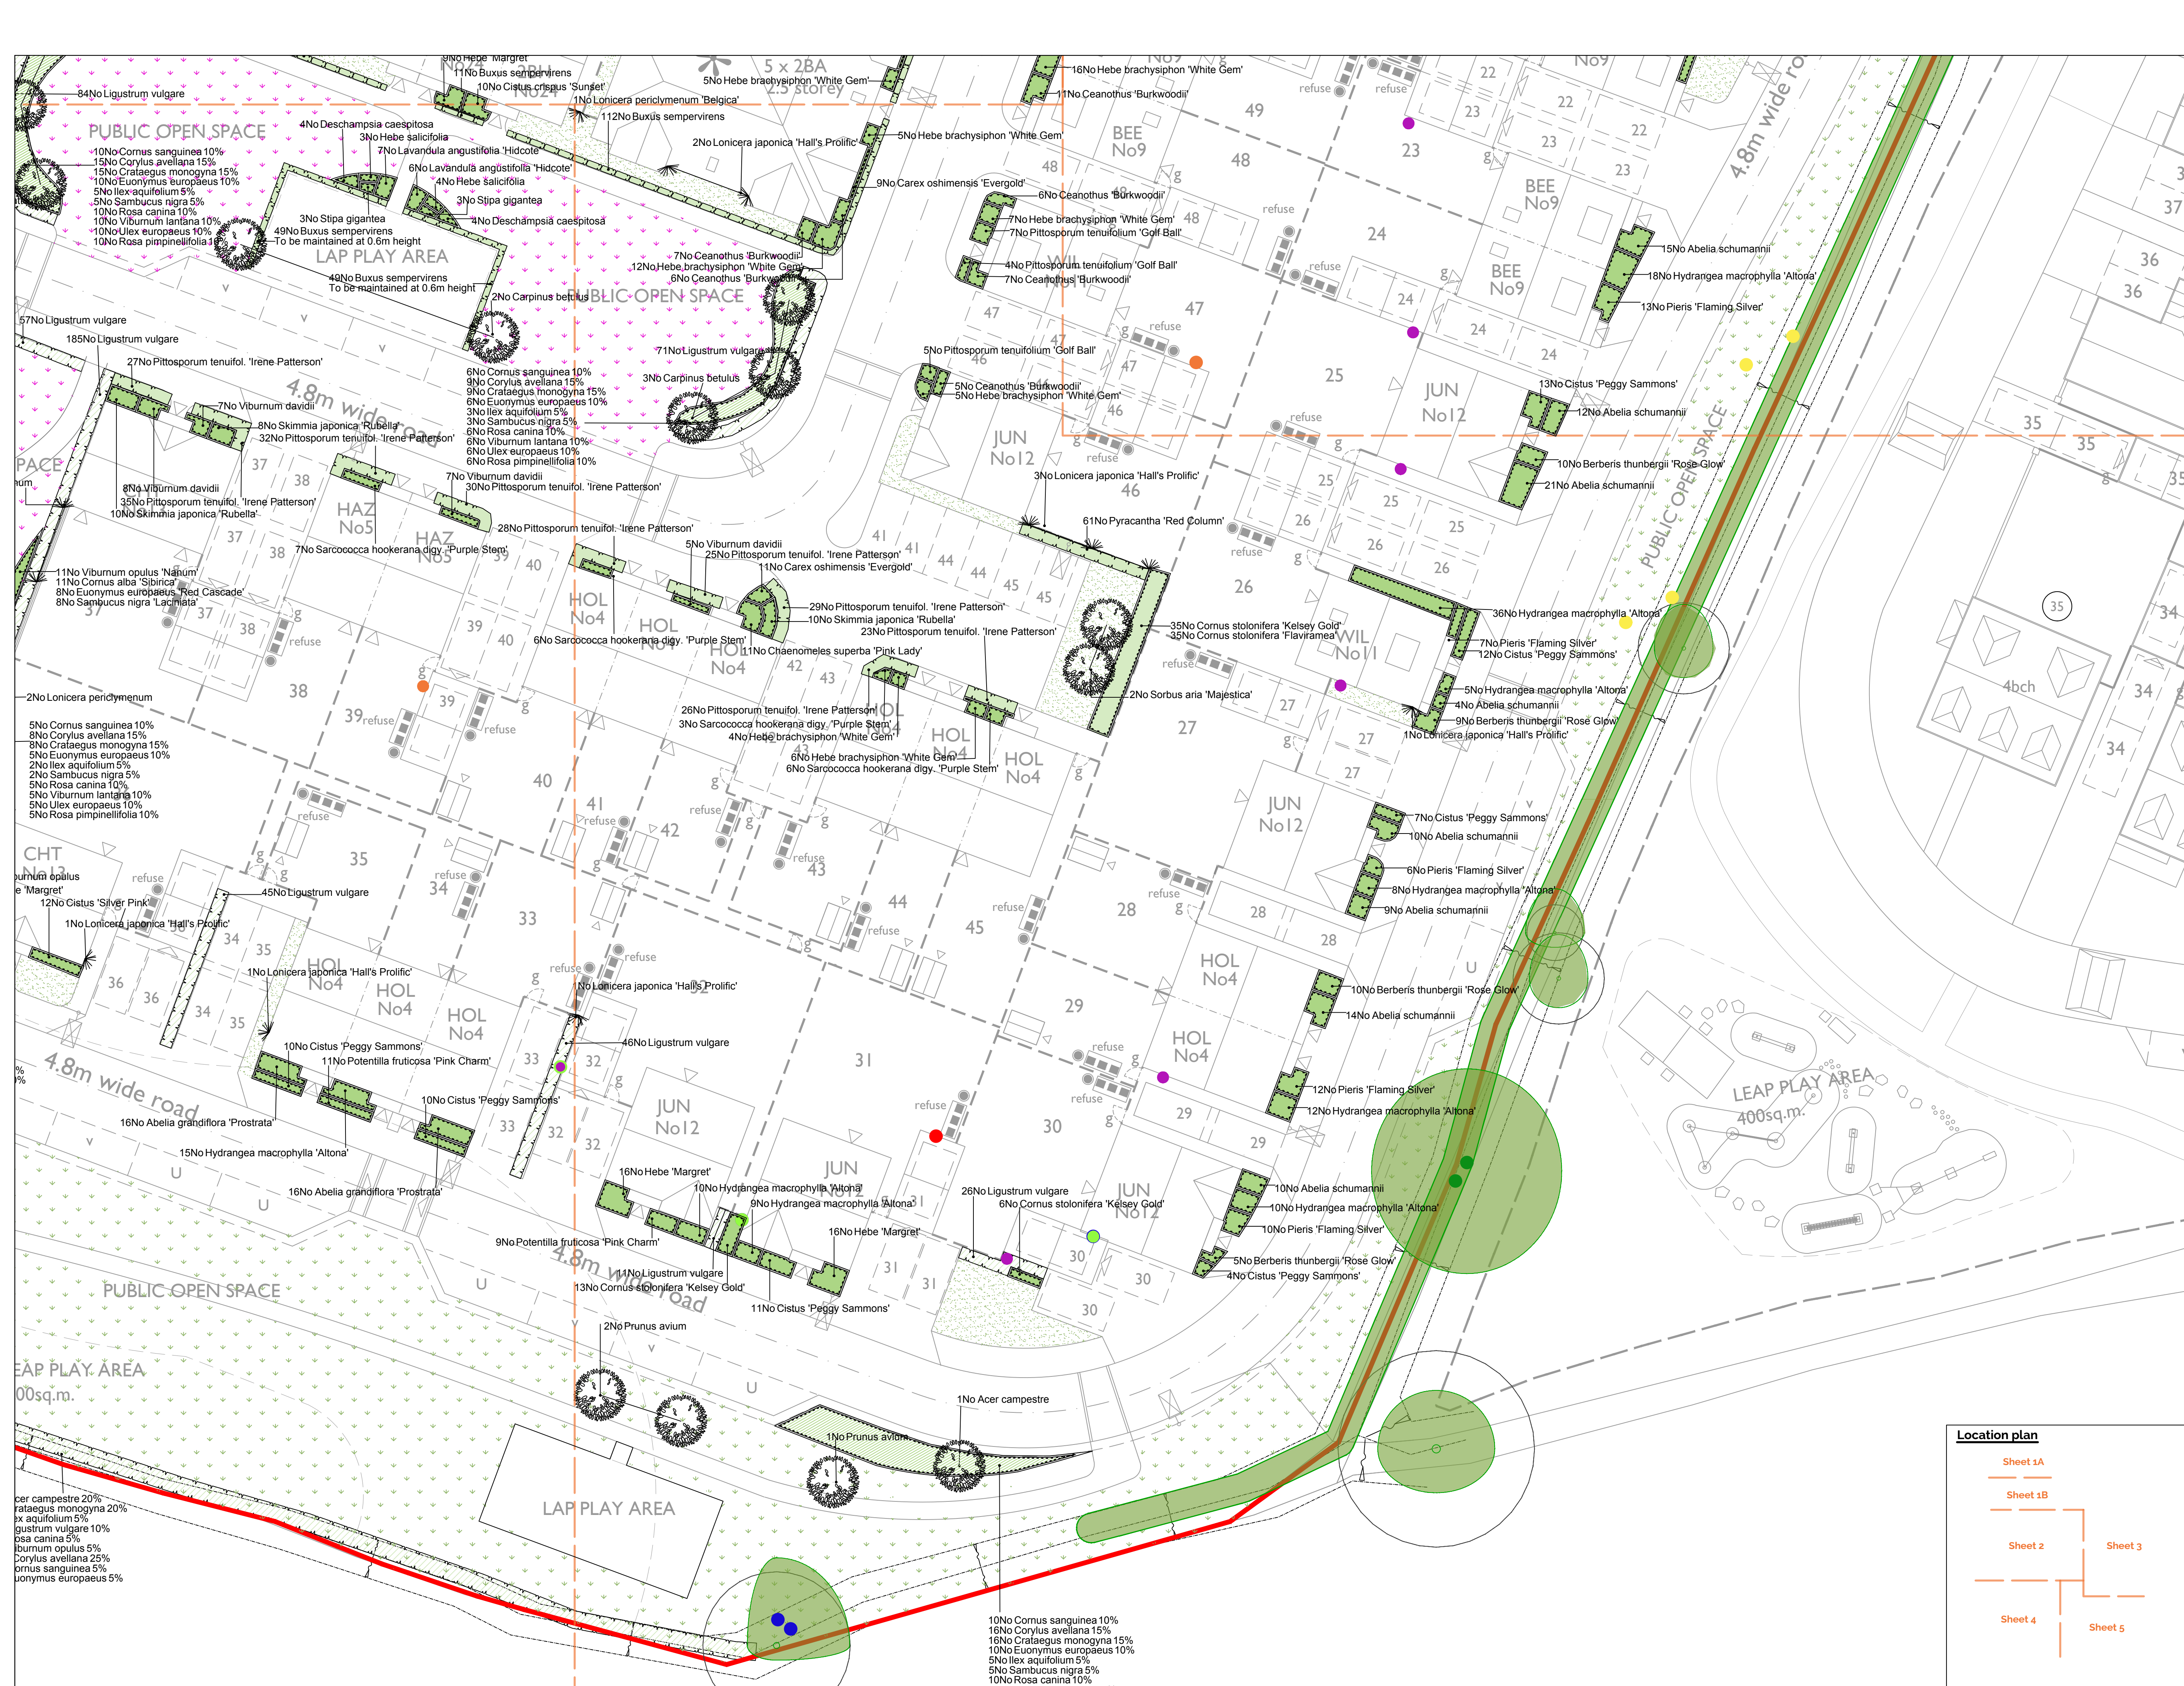

SPECIFICATION
All works generally, to comply with the written Soft Landscape Specification.

NOTES:
DO NOT SCALE FROM DRAWING
NOT FOR CONSTRUCTION, FOR PLANNING PURPOSES ONLY

Legend

- Existing trees to be retained and protected during construction
- Proposed tree planting within soft landscape. See detail on sheet 1
- Proposed specimen shrub planting
- Proposed climbing plants to be trained up adjacent wall/fence/pergola with galvanised wires and hook set 250mm apart with support canes removed prior to planting
- Proposed Buxus (box) hedge planting to be planted in a single row at 300mm centres. To be maintained at 0.6m height
- Proposed native hedge planting to be planted in a double staggered row 300mm apart and at 500mm centres in each row. To be maintained at 1m height
- Proposed native shrub planting to be planted in groups of 5-7no. of each species and as above
- Proposed grass areas to receive good quality amenity grass turves laid in line with good horticultural practices
- Proposed Open Space Areas, to be seeded with EL1 Flowering Lawn grass seed mix as supplied by Emorsgate and sown at 4 grams per msq, or similar and approved
- Proposed Open Space Areas with existing groundcover to be retained. Areas disturbed during construction to be seeded with EM2 Standard General Purpose meadow mix. Shaded areas to be seeded with EW1 Woodland Mixture as supplied by Emorsgate and sown at 4 grams per msq, or similar and approved
- Proposed Attenuation Pond, to be seeded with EM8 Meadow mixture for Wetlands as supplied by Emorsgate and sown at 4 grams per msq, or similar and approved
- Proposed 1.2m high post and rail stock proof fencing
- Proposed 1.8m close board fencing along the boundary with 22 Fellow Gardens
- Cut lines
- Approximate position of bird box, as described, available from Schwegler-natur.de, or similar and approved
- Approximate position of lighting columns. Refer to dwg 18-070-106 Street Lighting Plan (WIP) by Odyssey for more details
- For Play Areas Detail refer to dwg YAPT-LAP1-001, YAPT-LAP1-001 and YAPT-LEAP-001

M	07.08.19	Layout change to plot 16, 17 & 18	JRL
L	11.07.19	Tree removed at top of site	JM
K	04.07.19	some drainage info switched off	DKM
J	02.07.19	Revised drainage strategy	PF
I	06.06.19	RPA's illustrated for pumping station	JRL
H	16.05.19	Drainage tanks illustrated	JRL
G	09.04.19	Client comments	JS



HEAD OFFICE
Rodbourn Road Business Centre, Grange Lane,
Malmesbury, SN16 0ES
Tel: 01666 825646

Courtyard House, Mill Lane, Godalming, GU7 1EY
Tel: 01483 425714

Suite 6, Crescent House, Yonge Close, Eastleigh, SO50 9SX
Tel: 02382 026300

email: mail@acdenv.co.uk
www.acdenvironmental.co.uk



scheme: Land off Burndell Road
Yapton

client: Bovis Homes

drawing: Soft Landscape Proposals

date: Nov. 2018

scale: 1:200@A1

drawing no: BOV22172 11M sheet 5

drawn: AE checked: DKM

Copyright of ACD Environmental Ltd. All rights described in Chapter IV of the Copyright, Designs and Patents Act 1988 have been generally asserted. 2011. Copyright of this plan remains with ACD until all fees have been paid in full.

Location plan

