


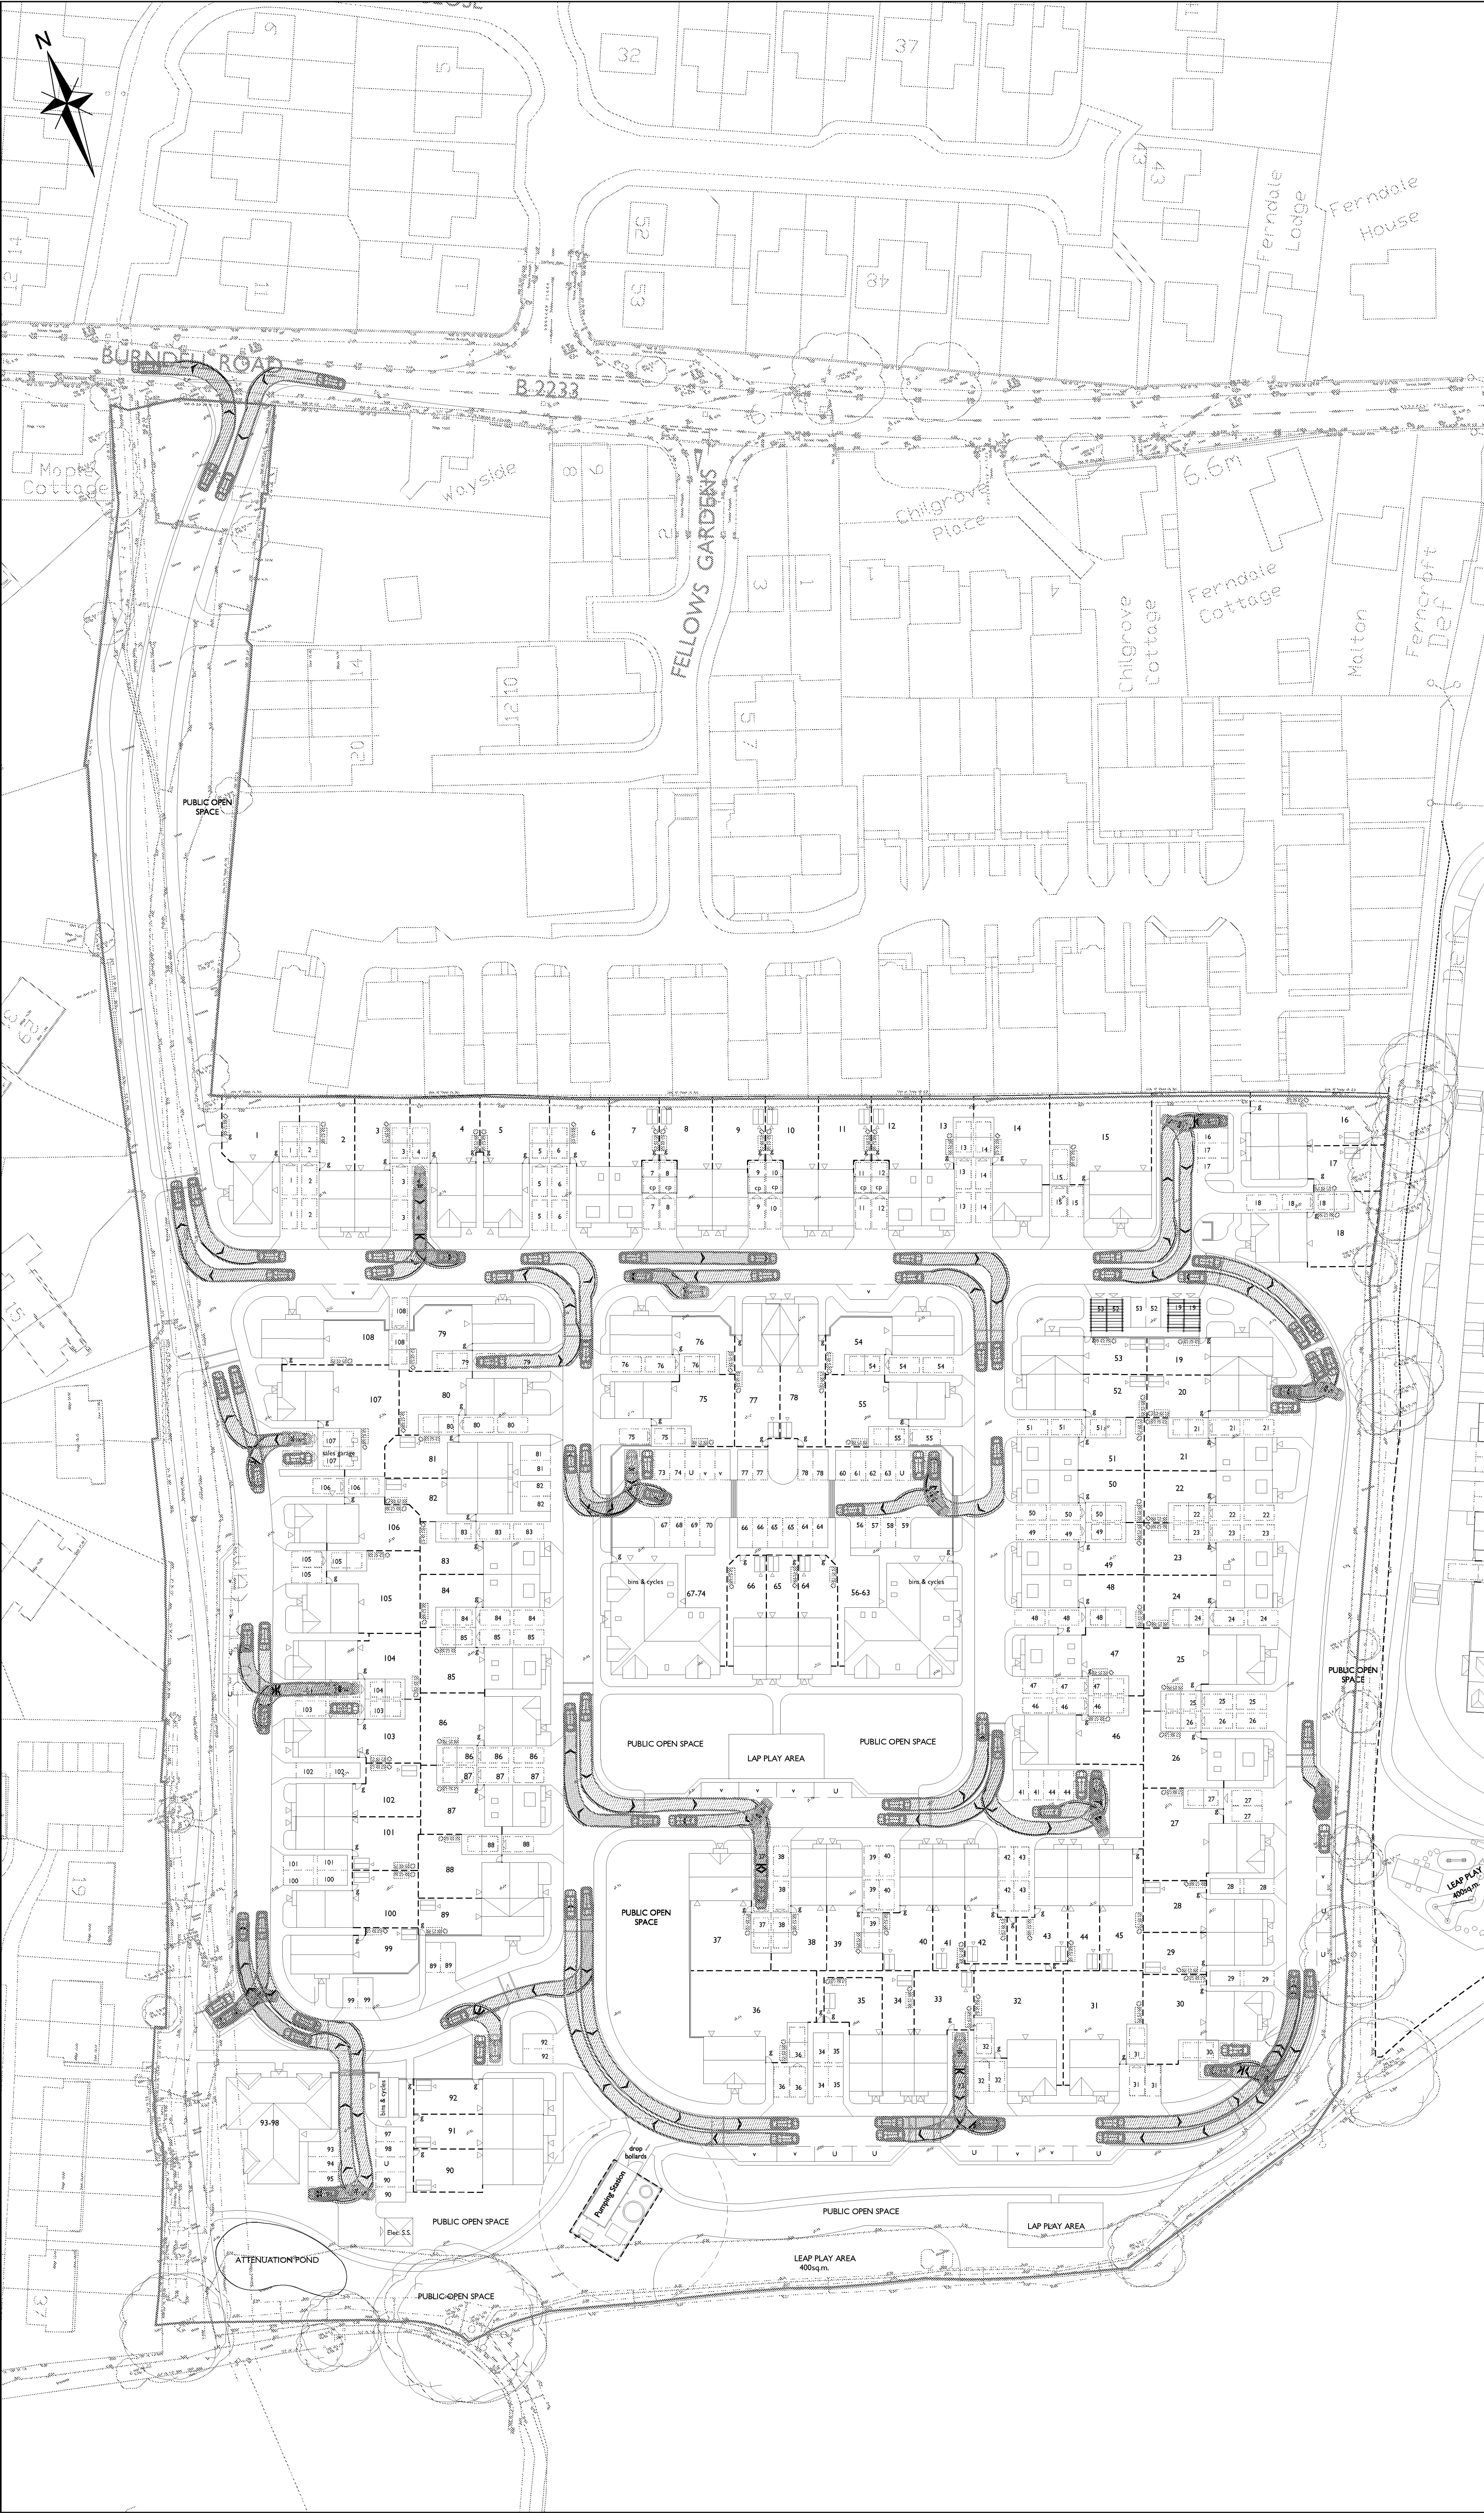

NOTES


REPRODUCED FROM ORDNANCE SURVEY (©) BY THE PERMISSION OF THE CONTROLLER OF HER MAJESTY'S STATIONERY OFFICE. (©) CROWN COPYRIGHT. ALL RIGHTS RESERVED. LICENCE NUMBER 100045322.

- DO NOT SCALE FROM THIS DRAWING. WORK FROM FIGURED DIMENSIONS ONLY.
- ALL DIMENSIONS SHOWN ON THIS DRAWING ARE IN METRES.
- THIS DRAWING IS A PRELIMINARY REVIEW ONLY AND SUBJECT TO DETAILED DESIGN.
- ODYSSEY ACCEPT NO LIABILITY FOR THE ACCURACY OF SURVEY INFORMATION AND LAYOUTS SUPPLIED BY OTHERS.
- MASTERPLAN IS BASED ON URBAN PULSE DESIGN SITE PLAN DRAWING 18-1065-005C DATED 15/02/19.

LEGEND

———— SITE BOUNDARY

VEHICLE TRACKING DATA

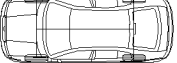

4.572



0.951 2.578

SKODA OCTAVIA
OVERALL LENGTH 4.572m
OVERALL WIDTH 1.769m
OVERALL BODY HEIGHT 1.488m
MIN BODY GROUND CLEARANCE 0.249m
MAX TRACK WIDTH 1.713m
LOCK-TO-LOCK TIME 4.00s
KERB TO KERB TURNING RADIUS 5.100m

FOR PLANNING PURPOSES ONLY

B	SITE LAYOUT UPDATED	TSB	SG	LH	21.02.19
A	PLANNING ISSUE	JA	LH	RS	23.11.18
Rev	Amendments	Drn	Chk	App	Date



ODYSSEY

Tuscany House
White Hart Lane
Basingstoke
Hampshire RG21 4AF

Telephone: 01256 331144
Fax: 01256 331134
E: info@odysseyconsult.co.uk
W: www.odysseyconsult.co.uk

Job Title

LAND SOUTH OF BURNDILL ROAD, YAPTON

Drawing Title

PRIVATE CAR VEHICLE TRACKING

Client

BOVIS HOMES

Scale	Date	Designed
1:500 @A1	NOV 18	SOM
Drawn	Checked	Approved
SOM	LH	RS
Job No	Drawing No	Rev
18-070	18-070/102	B