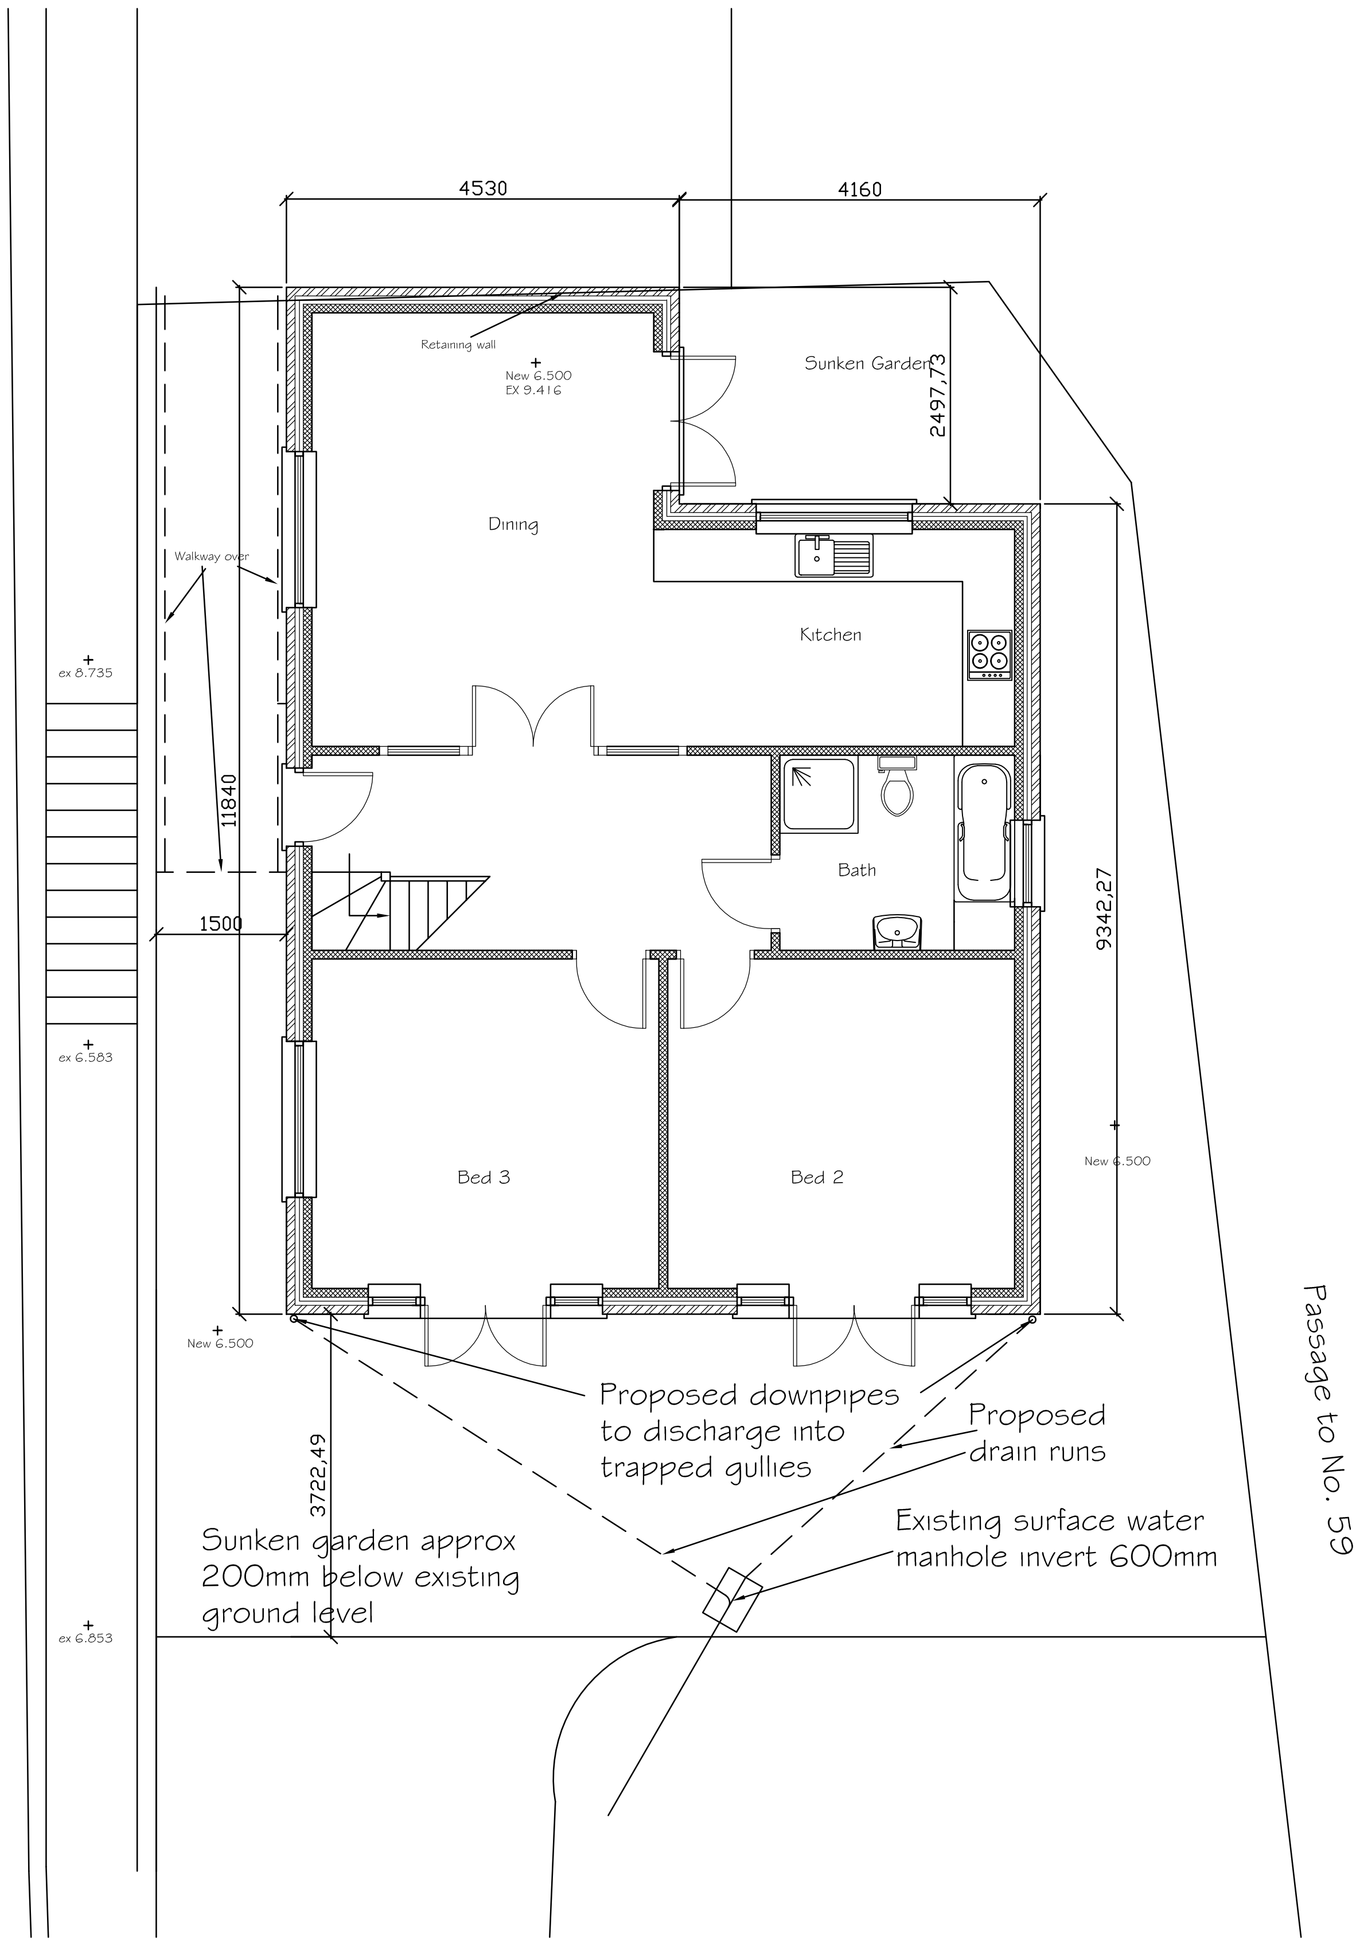

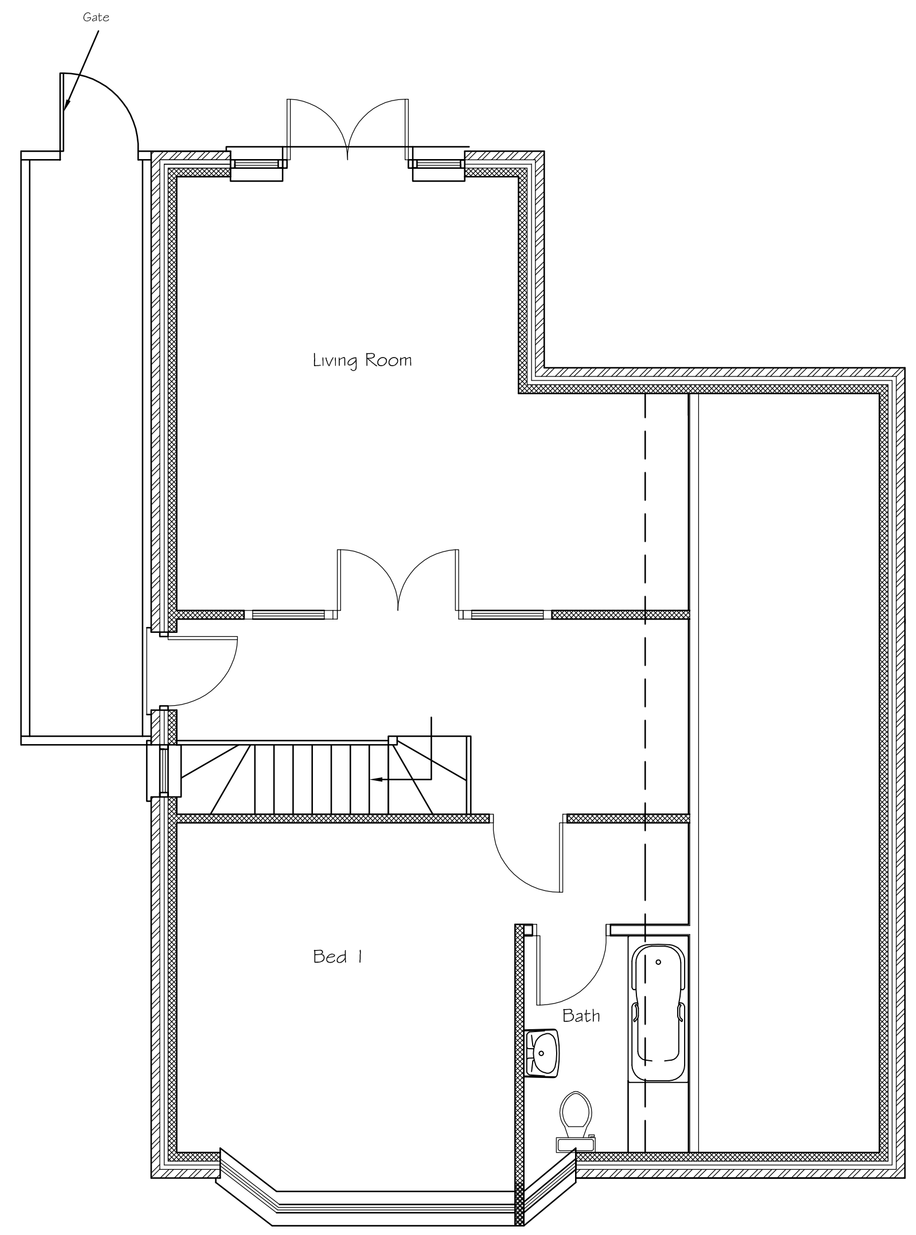

Proposed First Floor Plan

Tony Rogers
Building Consultant
Address: 40 Dawn Crescent, Upper Beeding,
West Sussex, BN44 3W1
Telephone: 01903 815225

Rev.	Date:	Revision Description:
A	Feb 2011	Dwelling repositioned to avoid settling and chimney removed

Client: S Miles

Address: Land rear of
55 & 57 High Street
Arundel
West Sussex

Project: Proposed detached dwelling

Scale: 1:100

Date: October 2011

Drawing No: 11/700/10

Drawn By: AWR | Revision: A

ARUN DISTRICT COUNCIL REGISTERED