ARUNDISTRICT COUNCIL AB/107/11/

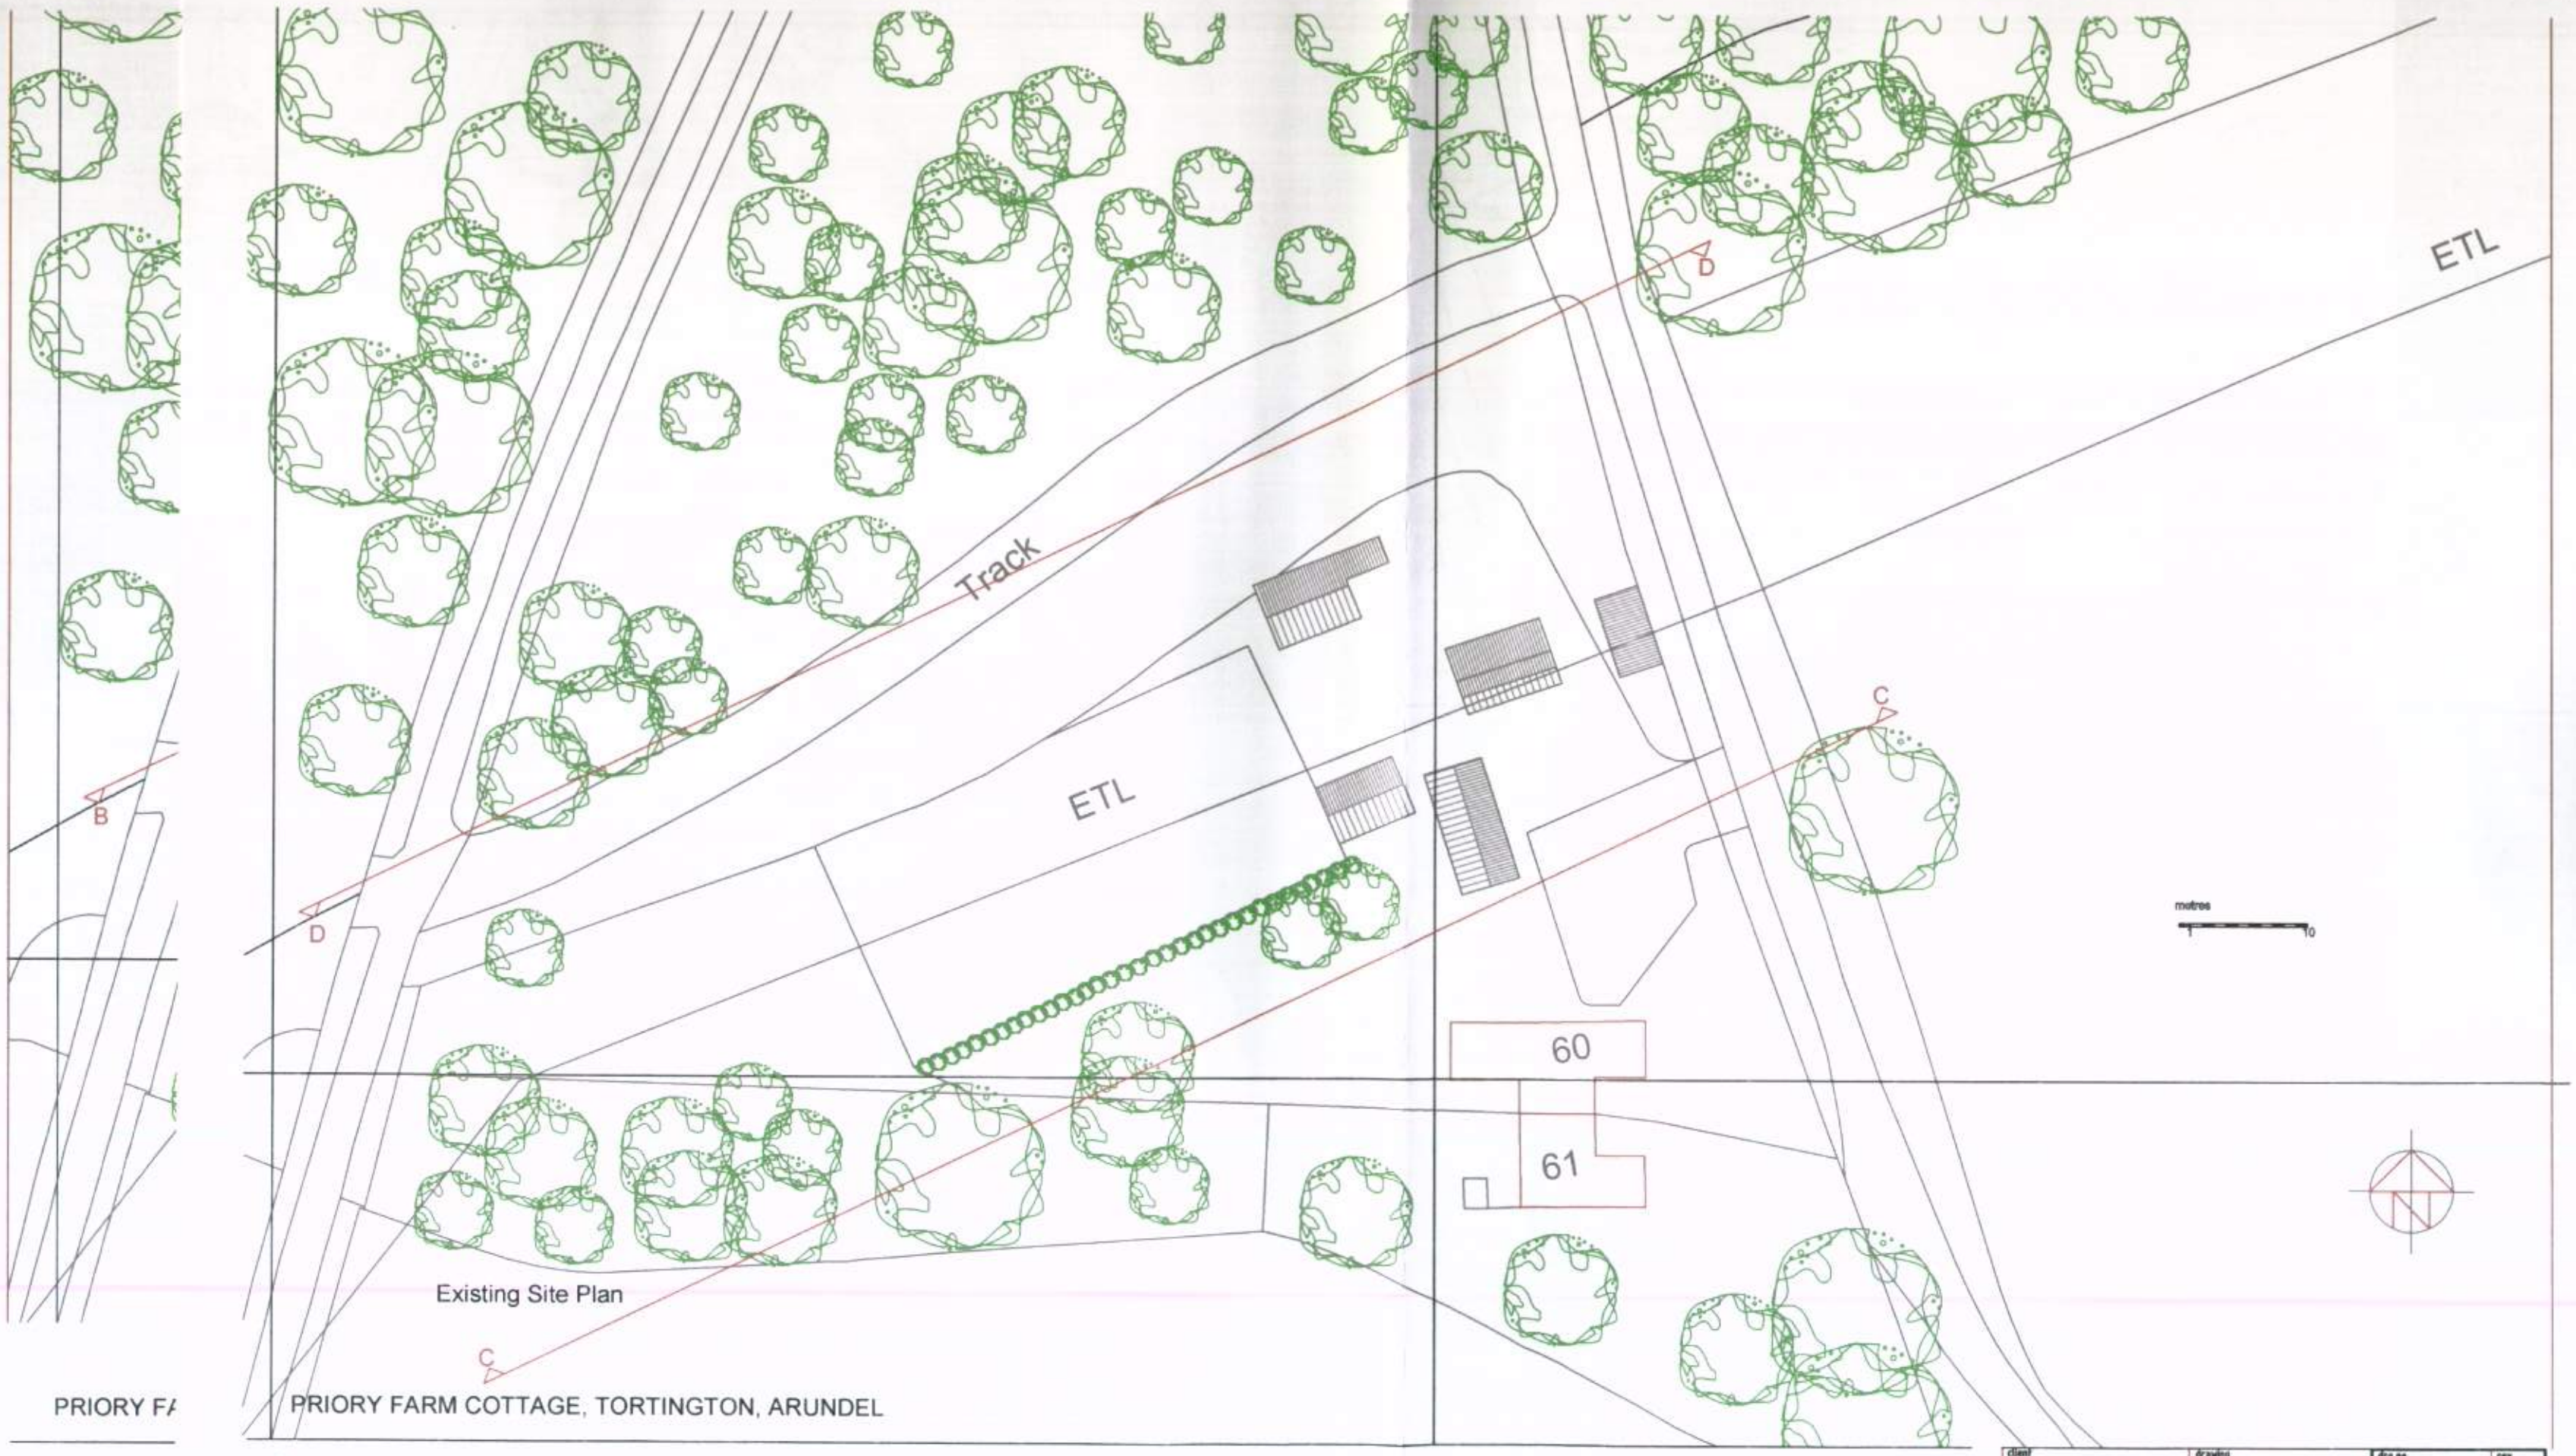

Existing Site Plan

PRIORY FA

PRIORY FARM COTTAGE, TORTINGTON, ARUNDEL

©
THE CONTRACTOR SHOULD CHECK ALL
NO PART OF THIS DRAWING IS TO BE C
IT IS THE CONTRACTORS RESPONSIBILI
ALL RIGHTS DESCRIBED IN CHAPTER IV

©
THE CONTRACTOR SHOULD CHECK ALL DIMENSIONS ON SITE, NO DIMENSIONS TO BE SCALED FROM THIS DRAWING.
NO PART OF THIS DRAWING IS TO BE COPIED OR REPRODUCED WITHOUT THE PRIOR CONSENT OF THE ARCHITECT.
IT IS THE CONTRACTORS RESPONSIBILITY TO ENSURE COMPLIANCE WITH THE BUILDING REGULATIONS.
ALL RIGHTS DESCRIBED IN CHAPTER IV OF THE COPYRIGHT, DESIGNS AND PATENTS ACT 1988 HAVE GENERALLY BEEN ASSERTED.

rev.	date.	amendment.	chkd.

rev.	date.	amendment.	chkd.

drg status.

client: MRS. L. THOMSON	drawing: Existing Site Plan	drg no: A911/03	rev
project: Priory Farm Cottage, Tortington		drawn: wb / date: October 2011	scale: 1:500 @A3

ANDREW BORLEY RIBA
10 Castle Gardens
Arundel
BN18 9AX

tel: 01903 884727
mob: 0787 6032413