Internal Doors Legend.

Read this drawing in conjunction with 'Typical Doors Elevations' drawing 262/?? & separate document, entitled 'INTERNAL DOORS REFURBISHMENT / REPLACEMENT WORKS SCHEDULE'.

17 Existing recent, Georgian-wired, semi-glazed door forming part of fire-resistant semi-glazed screen to protect Main Circulation Stairwell (also Fire Escape Route).
WORKS TO UPGRADE, REPLACE AND / OR RELOCATE ENTIRE SCREEN TO BE DETERMINED.

18 Existing Bedroom's old 4-panel or 6-panel door to be retained & previous application of asbestos-based material to panels only on room face, to be removed.
Door to be up-graded to provide 30-mins. fire resistance.
Door to have new intumescant srips & smoke-brushes only.
All existing ironmongery to remain.

21 Existing recent, Georgian-wired, semi-glazed door, frame & high-level fixed panel across Corridor, all to be retained.
Door to have new intumescant srips & smoke-brushes only.
All existing ironmongery to remain.

22 Existing Bedroom's 6-panel door to be retained, asbestos board backing removed & door refurbished.
Also hardboard facing & applied fake panels beading to front face to be removed.
Door to be up-graded to provide 30-mins. fire resistance.
All existing ironmongery to remain, except any rising butts hinges.

25 Existing Bedroom's recent, factory-pressed & moulded 6-panel door to be retained.
Door to be up-graded to provide 30-mins. fire resistance.
All existing ironmongery to remain, except rising butts to be changed to standard hinges.

26 Existing Bedroom's 1990's flush-faced, painted 30-mins. fire rated doorset to be retained.
Existing intumescant strips & brushes may need to be replaced.
All existing ironmongery to remain.

27 Existing recent, Georgian-wired, semi-glazed door to Store to be retained.
Door to have new intumescant srips & smoke-brushes only.
All existing ironmongery to remain, but non-asbestos board rear lining to be removed.

28 Existing Bedroom's 1990's flush-faced, painted door with applied beadings (resembling 3-panel doors), to be retained.
Door to have new intumescant srips & smoke-brushes only.
All existing ironmongery to remain.

29 Existing Bedroom's (possible) panelled door to be retained.
Flush hardboard facing & asbestos board backing to be removed & door refurbished.
Door to be up-graded to provide 30-mins. fire resistance.
All existing ironmongery to remain, except any rising butts hinges.


30 Existing fully-glazed door (10no. Georgian-wired panes) to remain.
Door to be up-graded to provide 30-mins. fire resistance.
All existing ironmongery to remain.

31 Existing Bedroom's (possible) panelled door to be retained.
Flush hardboard facing & asbestos board backing to be removed & door refurbished.
Door to be up-graded to provide 30-mins. fire resistance.
Night latch to remain, but replace existing 'Perko' closer with new overhead door closer.


39 Existing 6-panel, Minstrel's Gallery door to Ballroom to be retained.
Asbestos-based board backing / infill to individual panels to be removed & moulded beading replaced.
Door to be up-graded to provide 30-mins. fire resistance.
Existing ironmongery to remain – install new overhead closer.

40 Existing Store's 4-panel door to be retained, asbestos board backing removed & door refurbished.
Door to be up-graded to provide 30-mins. fire resistance.
All existing ironmongery to remain – install new overhead closer.

41 Existing Store's 2-panel door to be retained & existing non-asbestos board rear lining to be retained.
Door to have new intumescant srips & smoke-brushes only.
All existing ironmongery to remain – install new overhead closer.

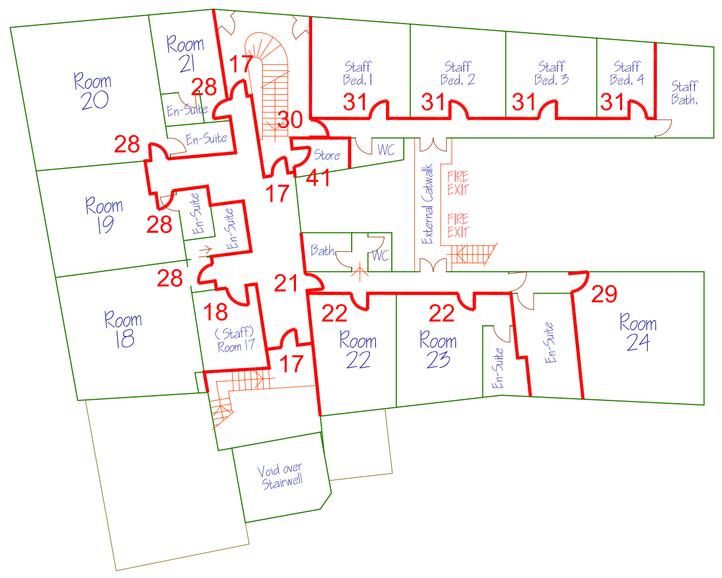

THIRD FLOOR PLAN.
1:200

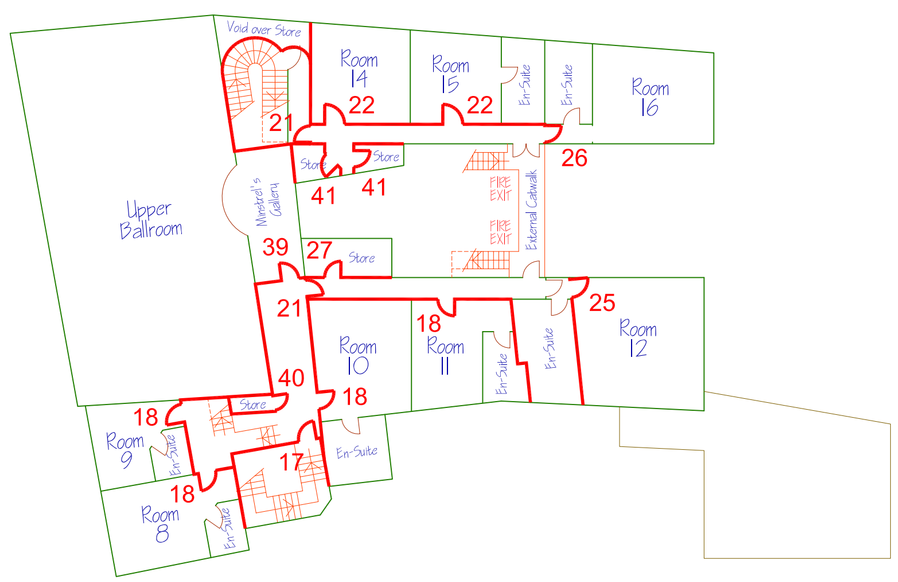

SECOND FLOOR PLAN.
1:200



THESE FLOOR PLANS ARE INDICATIVE ONLY & THEIR DIMENSIONAL ACCURACY CANNOT BE GUARANTEED. These floor plans were assembled with information taken mainly from the Hotel's 'Fire Alarm & Evacuation' floor plans line drawings, and a measured survey has not been carried out.

NORTH

B 03 AUG. 2012 DOOR TYPE 18 – WORKS DESCRIPTION AMENDED.
SECOND FLOOR – WC (OPPOSITE ROOM 14) CORRECTED TO 'STORE'.
SECOND FLOOR – DOOR TYPES 39 & 40 ADDED.
SECOND & THIRD FLOORS – DOOR TYPE 41 ADDED.

A 03 FEB. 2012 FIRE COMPARMENTATION LINES & FIRE EXITS ADDED.
INTERNAL DOORS LEGEND / SCHEDULE ADDED.

REVISION/DATE:

PROPOSED WORKS to INTERNAL DOORS,
NORFOLK ARMS HOTEL
22 HIGH STREET, ARUNDEL, WEST SUSSEX.
for
Akkeron Hotels Ltd.

JOB TITLE:

GENERAL ARRANGEMENT
SECOND & THIRD FLOORS PLANS.

DRAWING:

a.e. chubb ltd.
architectural services
7 Belle Vue Road, Salisbury, Wiltshire, SP1 3YD
tel: 01722 323942 fax: 01722 323942
e-mail: tony.chubb@btinternet.com
company no. 4434685

DATE: JAN. 2012
SCALE: 1:200 @ A1
DRAWN: AEC
DRWG. NO: 262/02
REVISION: A | B

THIS DRAWING IS COPYRIGHT & MUST NOT BE USED/REPRODUCED WITHOUT PERMISSION.
FIGURED DIMENSIONS TO BE USED ONLY. DO NOT SCALE.
SITE DIMENSIONS TO BE CHECKED/VERIFIED BEFORE WORK IS COMMENCED.