

NOTES
WRITTEN DIMENSIONS TO BE TAKEN IN PREFERENCE TO SCALE, AND ARE TO BE CHECKED ON SITE PRIOR TO COMMENCING WORK.
THIS DRAWING IS TO BE READ IN CONJUNCTION WITH ALL OTHER DOCUMENTS RELATING TO THIS PROJECT.
ANY DISCREPANCIES ARE TO BE REFERRED IMMEDIATELY TO THE PROJECT DESIGNER.
THIS DRAWING IS COPYRIGHT, AND SHOULD NOT BE USED OR REPRODUCED WITHOUT PERMISSION.
IT IS THE CONTRACTOR'S RESPONSIBILITY TO ENSURE COMPLIANCE WITH THE BUILDING REGULATIONS.

THIS DRAWING IS ISSUED FOR PLANNING AND LISTED BUILDING APPLICATION PURPOSES ONLY AND IS NOT INTENDED FOR ANY OTHER USE

REV	DESCRIPTION	DATE

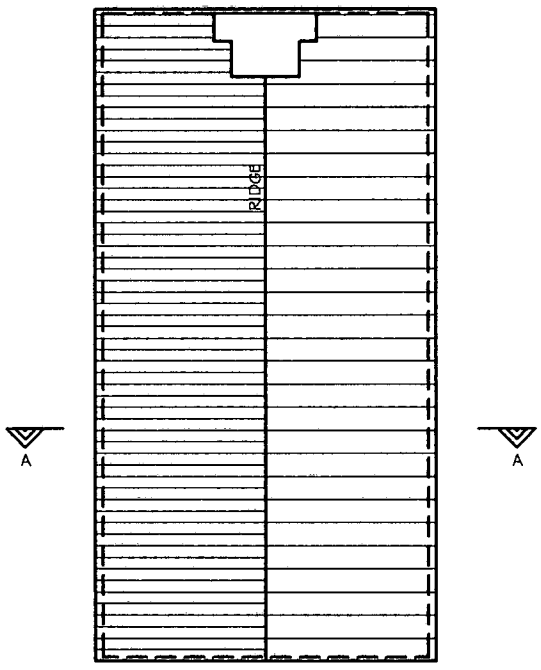

EXISTING ROOF PLAN

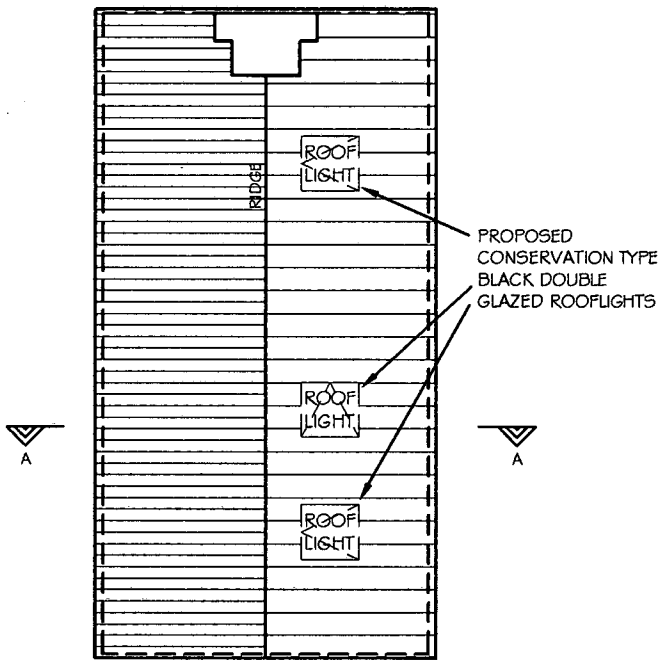

PROPOSED ROOF PLAN

DRAWING TITLE
ANNEXE ACCOMMODATION -
EXISTING AND PROPOSED ROOF PLANS

PROJECT
6 ARUN STREET
ARUNDEL
WEST SUSSEX

CLIENT
MR & MRS P SMITH

DWG NO 128/04 **REV.**

SCALE 1:100 @A4 **DRAWN BY** PLB **DATE** SEP 08

PHIL BROWN
(ARCHITECTURAL SERVICES) LTD
10 MANTLING ROAD
LITTLEHAMPTON
WEST SUSSEX
BN17 7DG
TEL/FAX 01903 715177