
AB/33/08 AB/33/08


0 2 4 6 8 10

PHYSICAL SCALE IN METERS

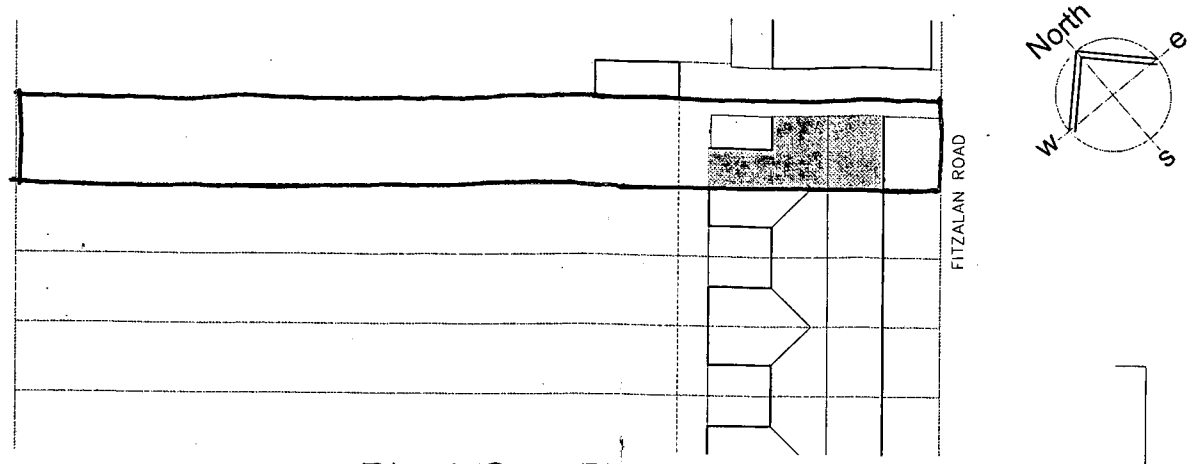


Block/Site Plan
Scale 1:500

This drawing has been prepared for the sole purpose of gaining planning permission and does not purport to be a working or contractual drawing and should not be used for any building or contractual purposes.
All dimensions and levels must be checked and verified on site before commencement of works.

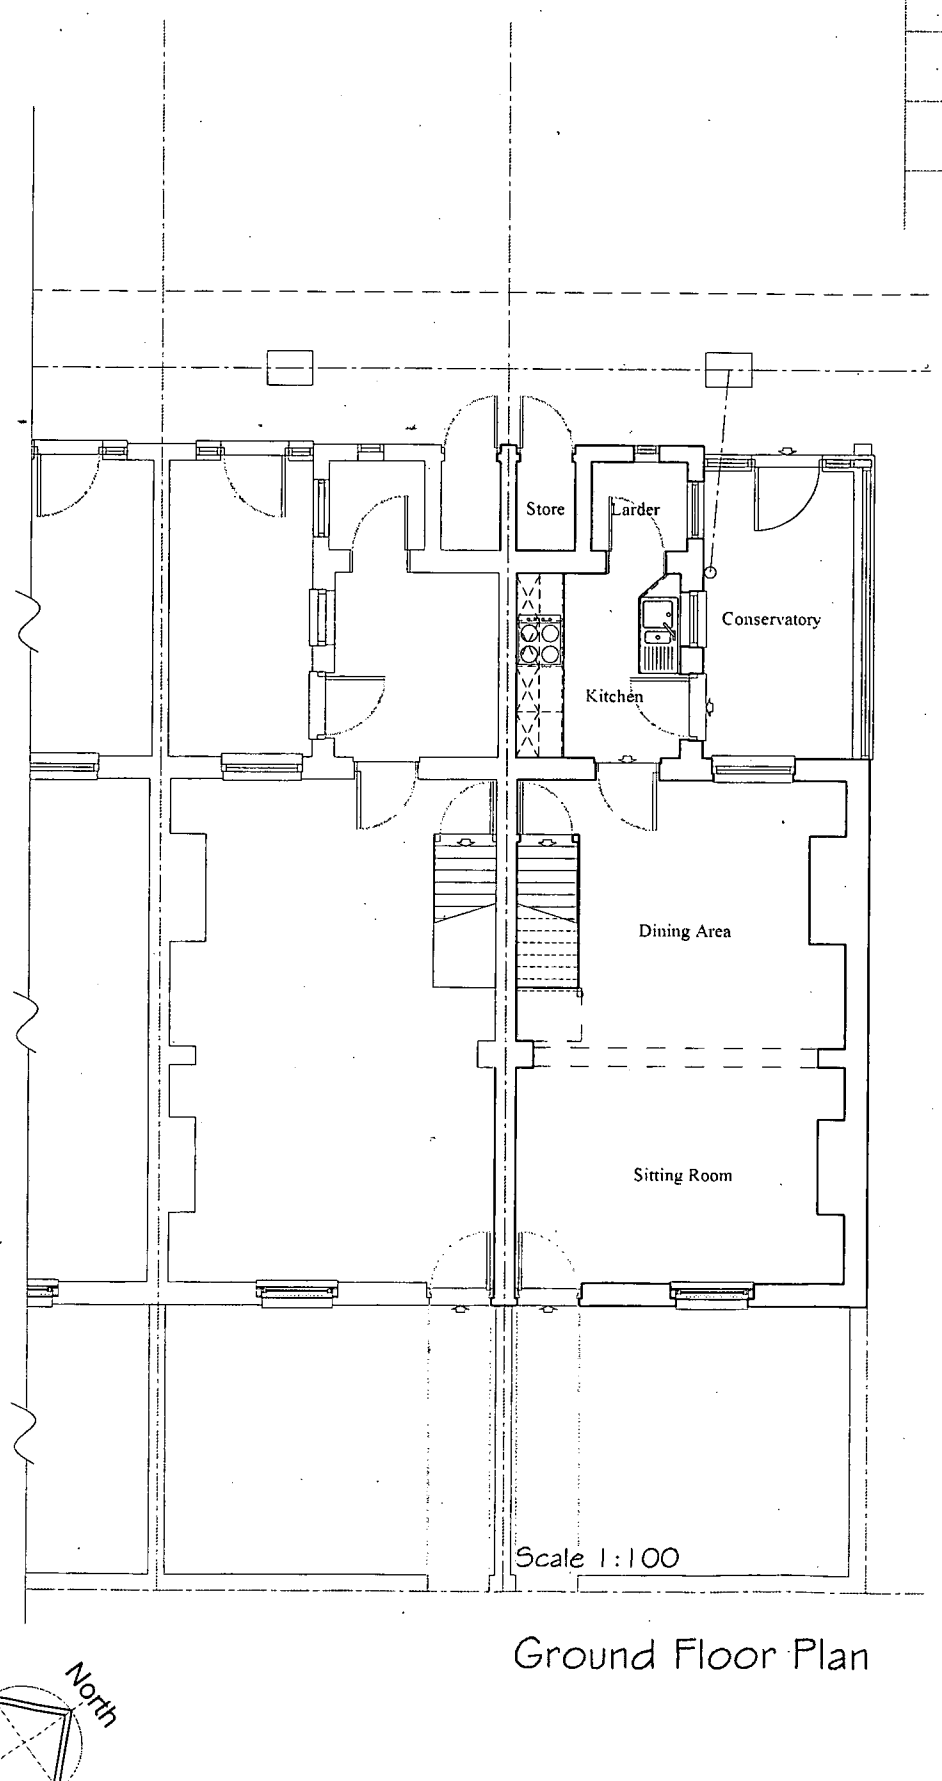

Scale 1:100


Ground Floor Plan

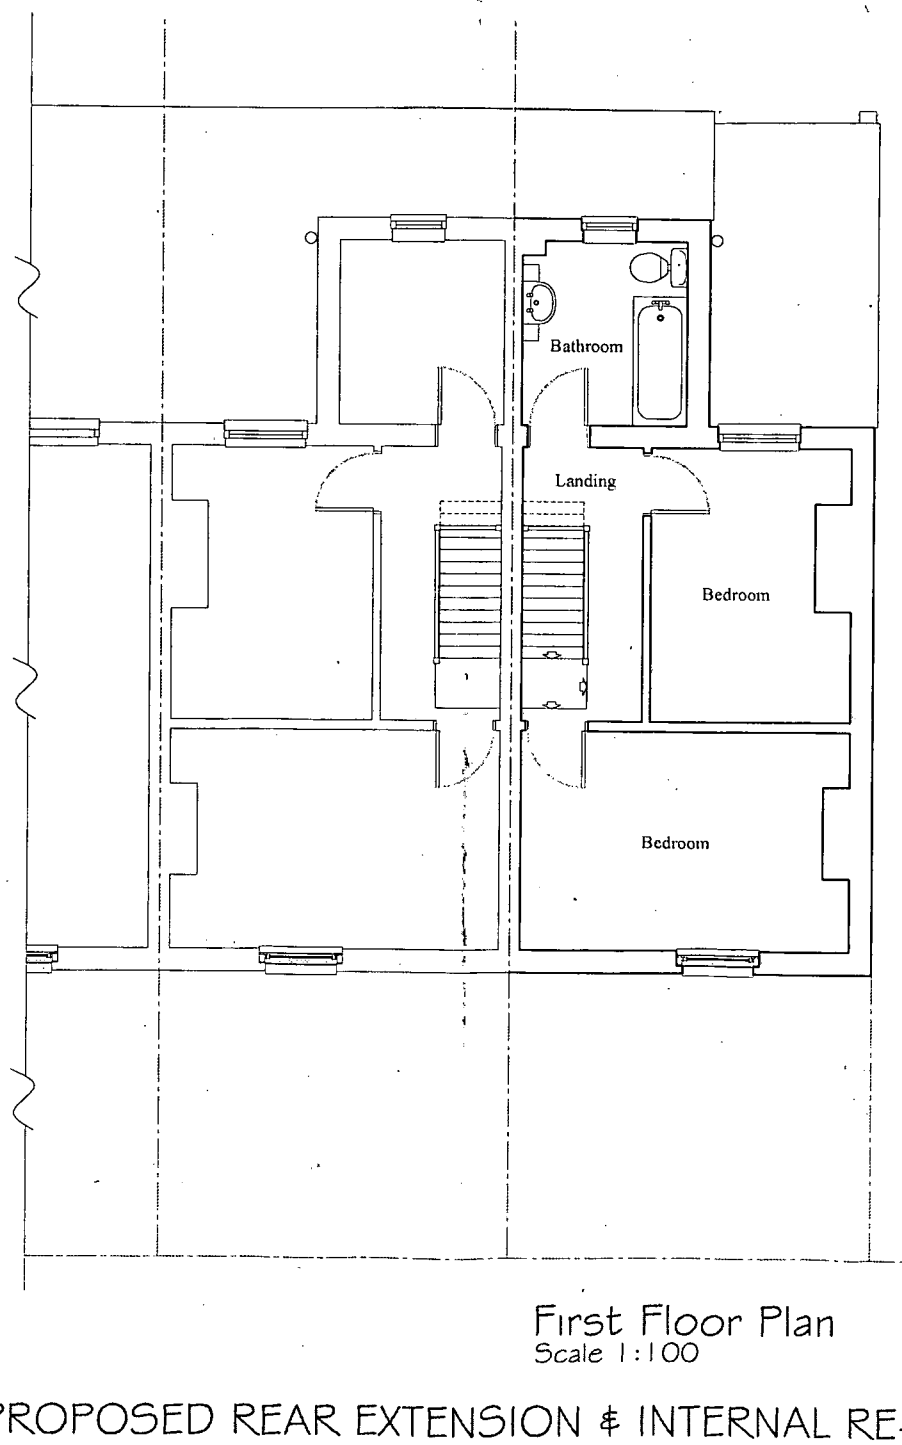


First Floor Plan
Scale 1:100



Rear Elevation
Scale 1:100

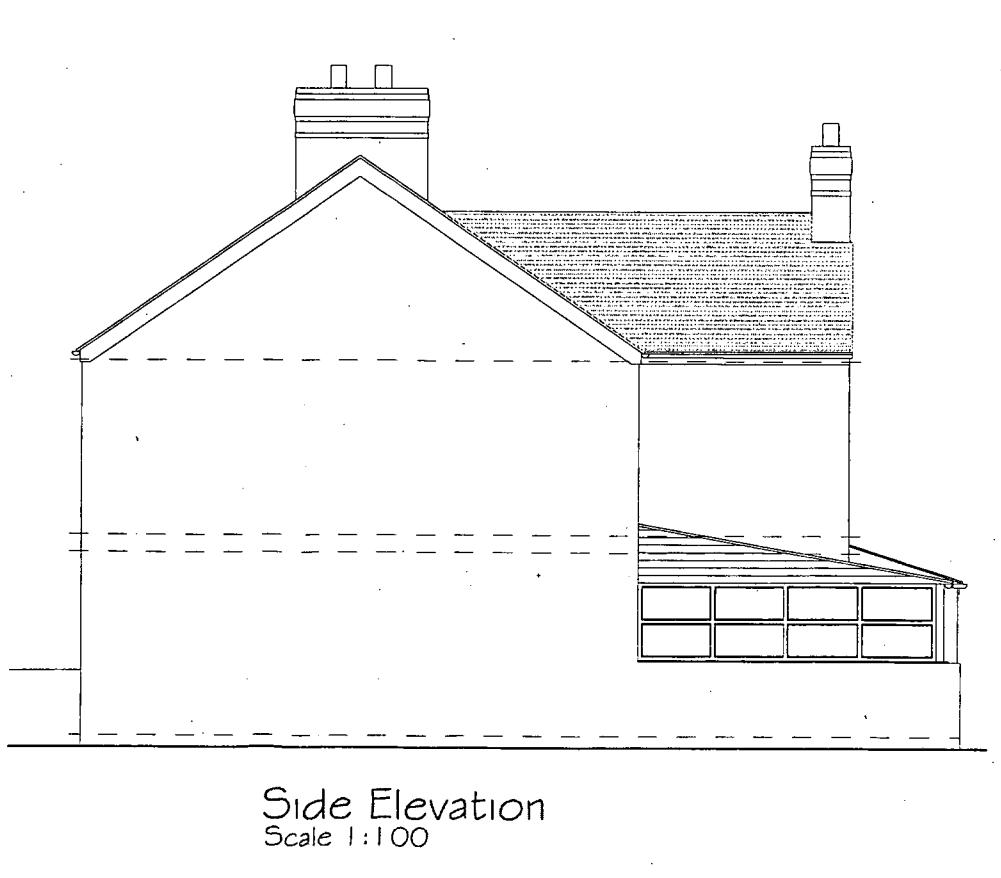

Side Elevation
Scale 1:100

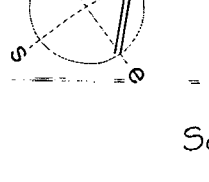

SURVEY PLANS

Scale 1:100 Date 10.11.07 Dwg. No. 001

PROPOSED REAR EXTENSION & INTERNAL RE-ORDERING
TO
No. 108 FITZALAN ROAD. ARUNDEL. WEST SUSSEX.

REVISIONS

ARUN DISTRICT COUNCIL AB/33/08/05/03/2008