
AB/33/08

AB/33/08


This drawing has been prepared for the sole purpose of gaining planning permission and does not purport to be a working or contractual drawing and should not be used for any building or contractural purposes.
All dimensions and levels must be checked and verified on site before commencement of works.

0 2 4 6 8 10


PHYSICAL SCALE IN METERS

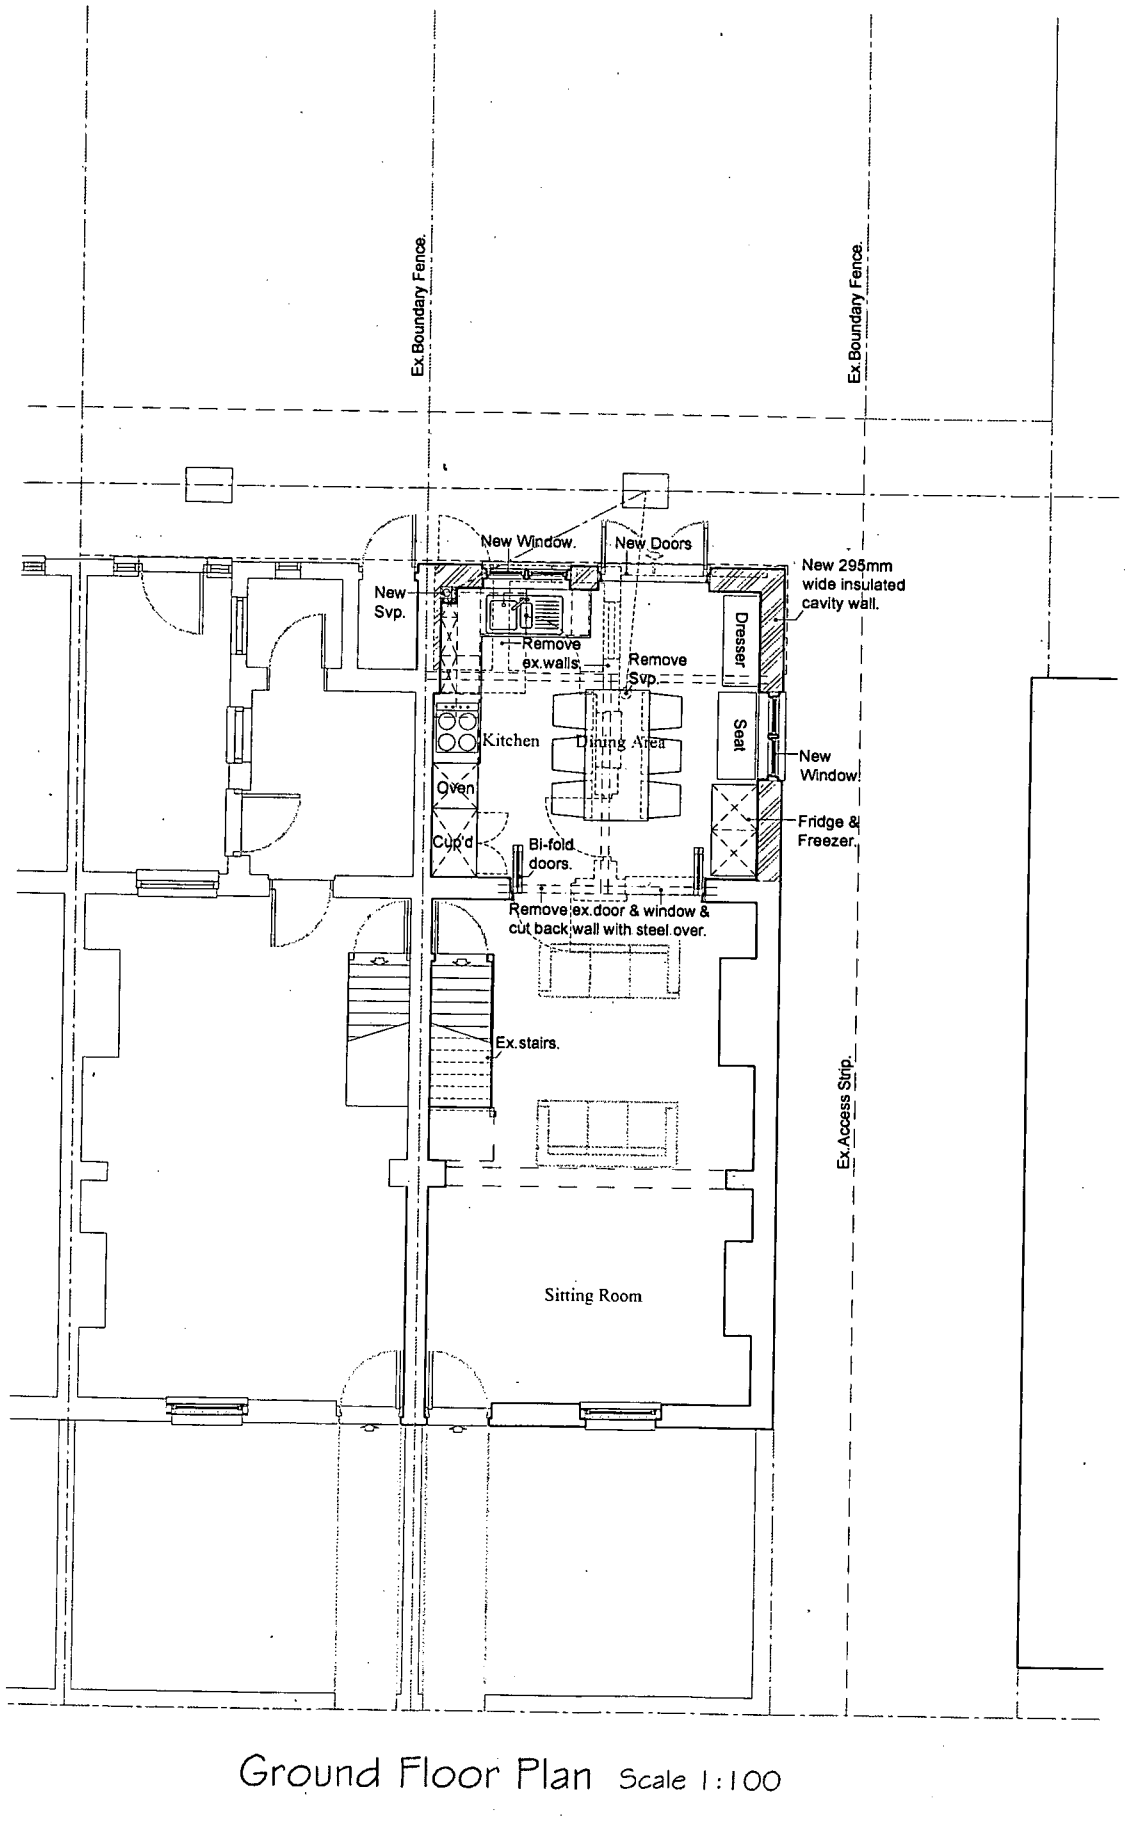

Ground Floor Plan Scale 1:100

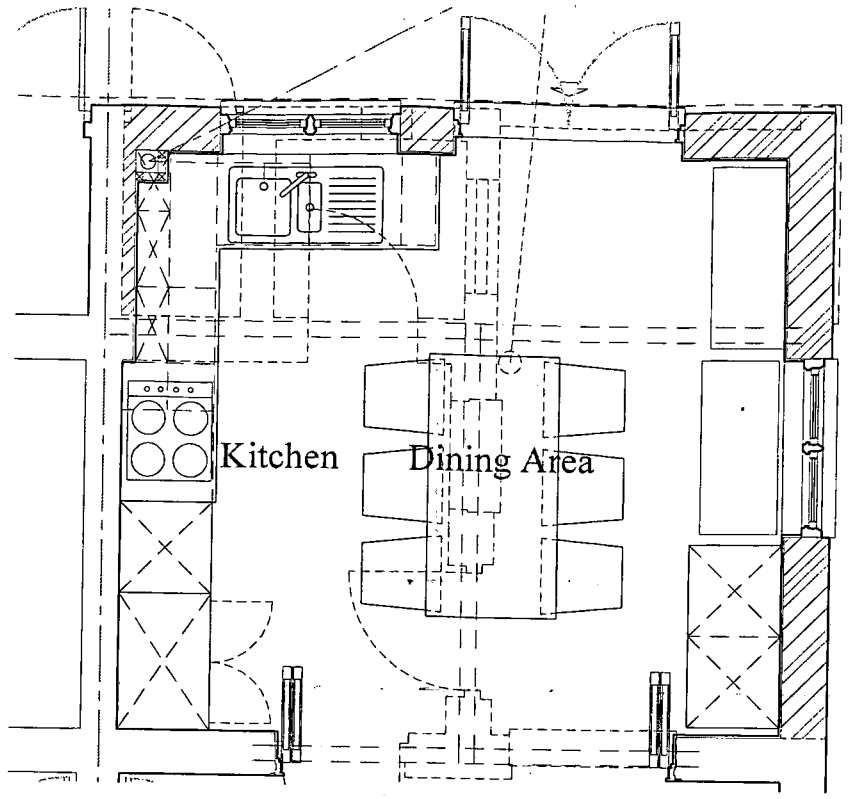


Kitchen Plan Scale 1:50

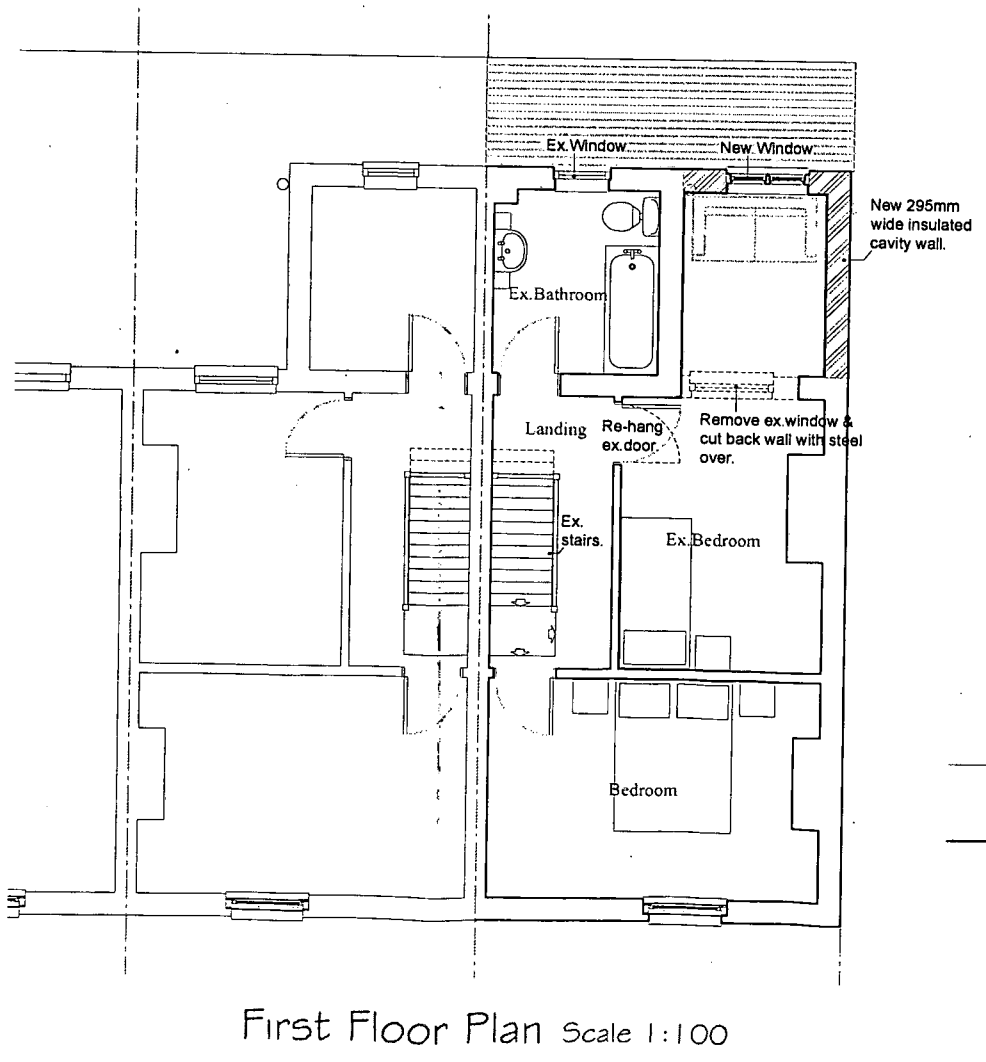

First Floor Plan Scale 1:100



Rear Elevation Scale 1:100

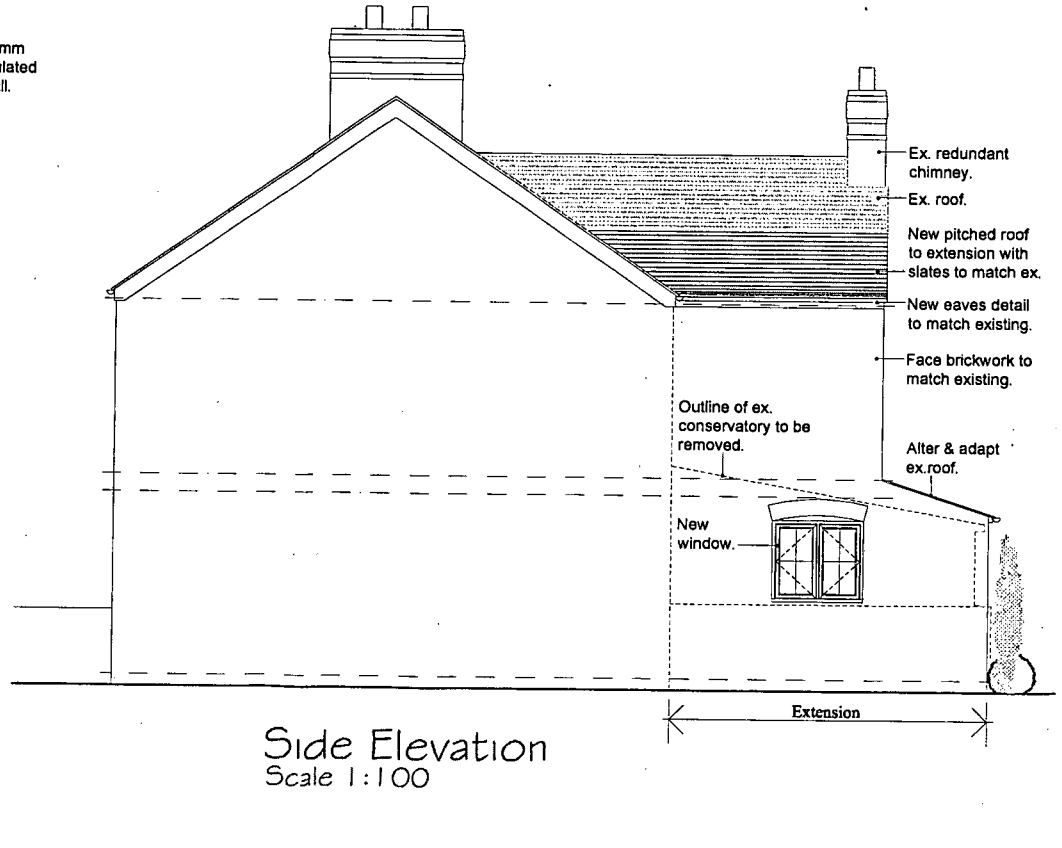

Side Elevation
Scale 1:100

REVISIONS
14.11.07 REV. A Draft Planning App. Issue.

PROPOSED

PROPOSED REAR EXTENSION & INTERNAL RE-ORDERING
TO
No.108 FITZALAN ROAD. ARUNDEL. WEST SUSSEX.

Dwg. No. 002
Scale 1:100
Date 10.11.07

ARUN DISTRICT COUNCIL AB/33/08/05/03/2008