ABBREVIATIONS (WHERE APPLICABLE)

AH	ARCH HEIGHT
BGP	BREAK GLASS POINT
BH	BEAM HEIGHT
CH	WINDOW CILL HEIGHT
CB	CILL TO HEAD HEIGHT
CSU	CUPBOARD
DH	COVER LEVEL
DP	CEILING SLOPING UP
FP	DUCT HEIGHT
G	DOWN PIPE
HB	FIRE PLACE
HT	GULLEY
L	HAND BASIN
O/H	HEIGHT
RAD	OVERHEAD
RSJ	RADIATOR
RWP	ROLLED STEEL JOIST
S	RAIN WATER PIPE
SK	SINK
SP	SKYLIGHT
T & B	SPRINKLER HEIGHT
U/S	TOP AND BOTTOM HEIGHTS
U/L	URINAL
V/P	UNABLE TO LIFT
WC	VENT PIPE
ø	WATER CLOSET
4280	DIAMETER
4280 F/C	FLOOR TO CEILING HEIGHT
	FALSE CEILING

NORTH

Indicative

REV	DATE	DESCRIPTION	BY
		REVISIONS	

e-mail: mail@Harrissurveys.co.uk

HARRIS SURVEYS LTD
CHEQUERS
WINCHESTER ROAD
WALTHAM CHASE
SOUTHAMPTON
HAMPSHIRE SO32 2LG
TEL 01489 894394
FAX 01489 894394

Project Title: 61 High Street
Arundel
West Sussex

Drawing Title: Ground Floor Plan

Client: Neil Holland Architects

Dwg.No:	08648_G_F	Scale	1:50@A1 1:100@A3
Drawn	TC	Date	06/05/08

Level Note
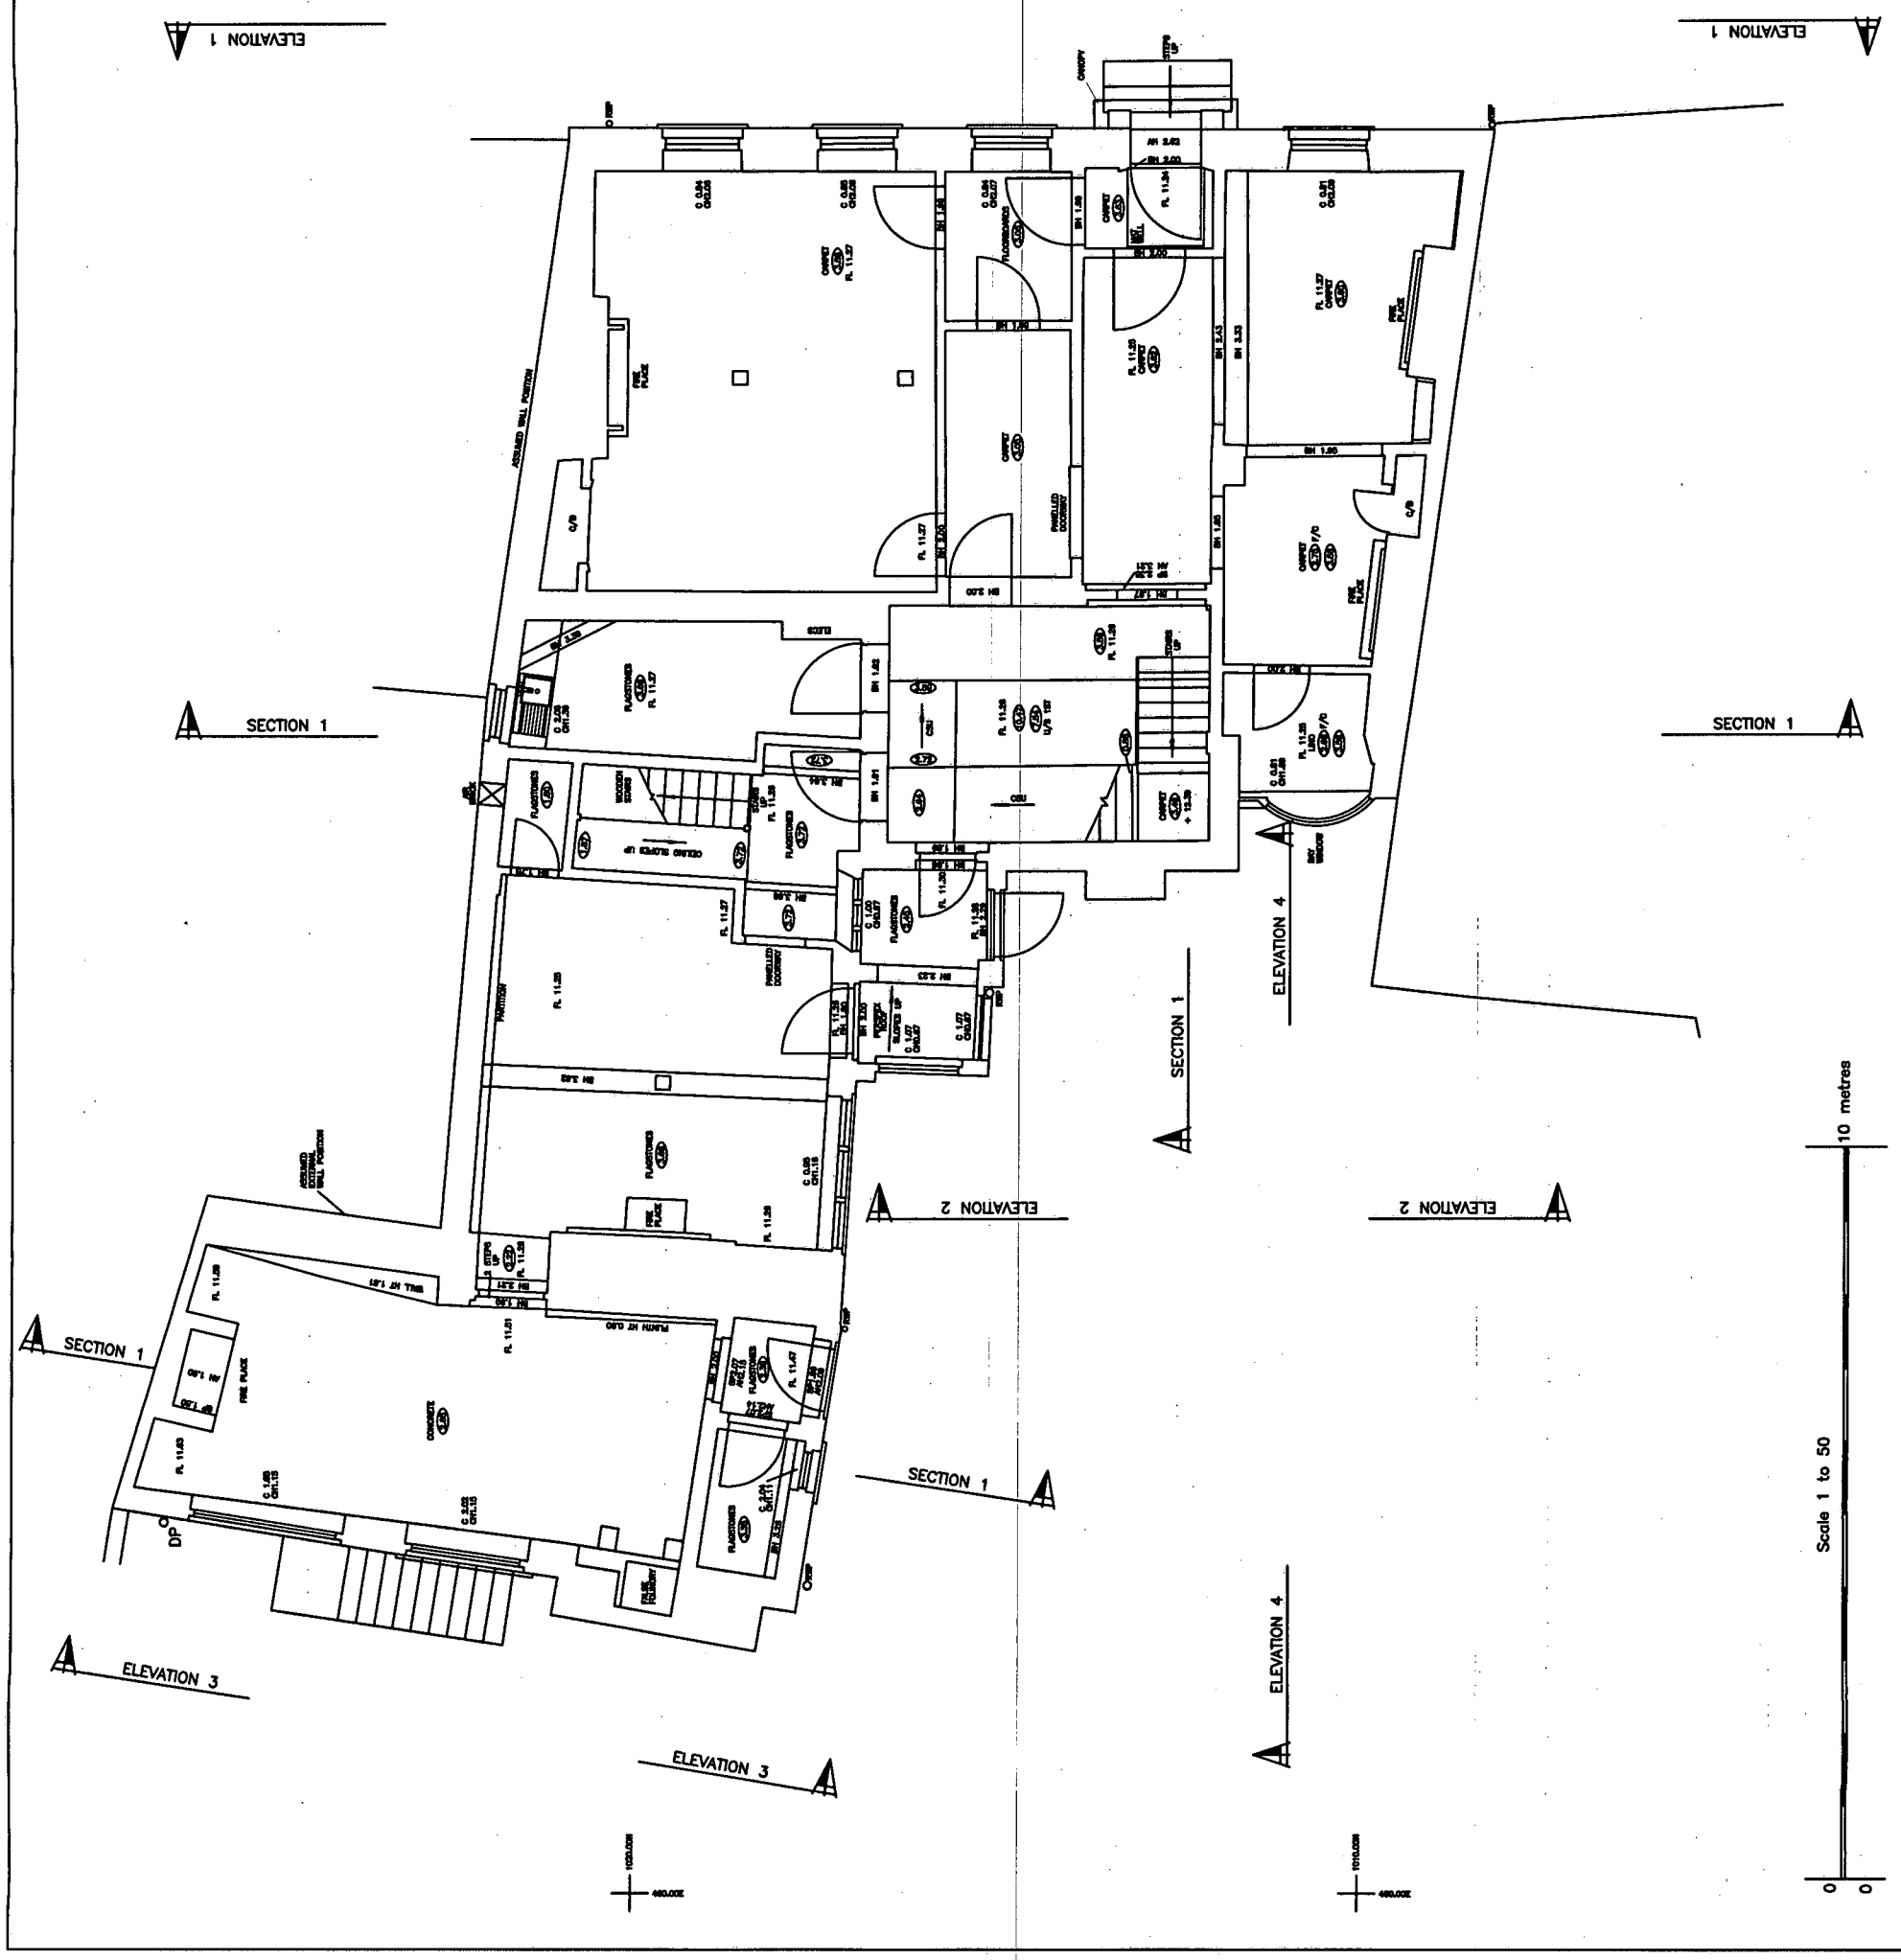
All levels based on Ordnance Survey Datum.