
DWG A

PRE 2005

BUILDING PRIOR TO 2005
ALTERATIONS SHOWING
OLD SHOWEROOM WHERE NEW
IS NOW PROPOSED

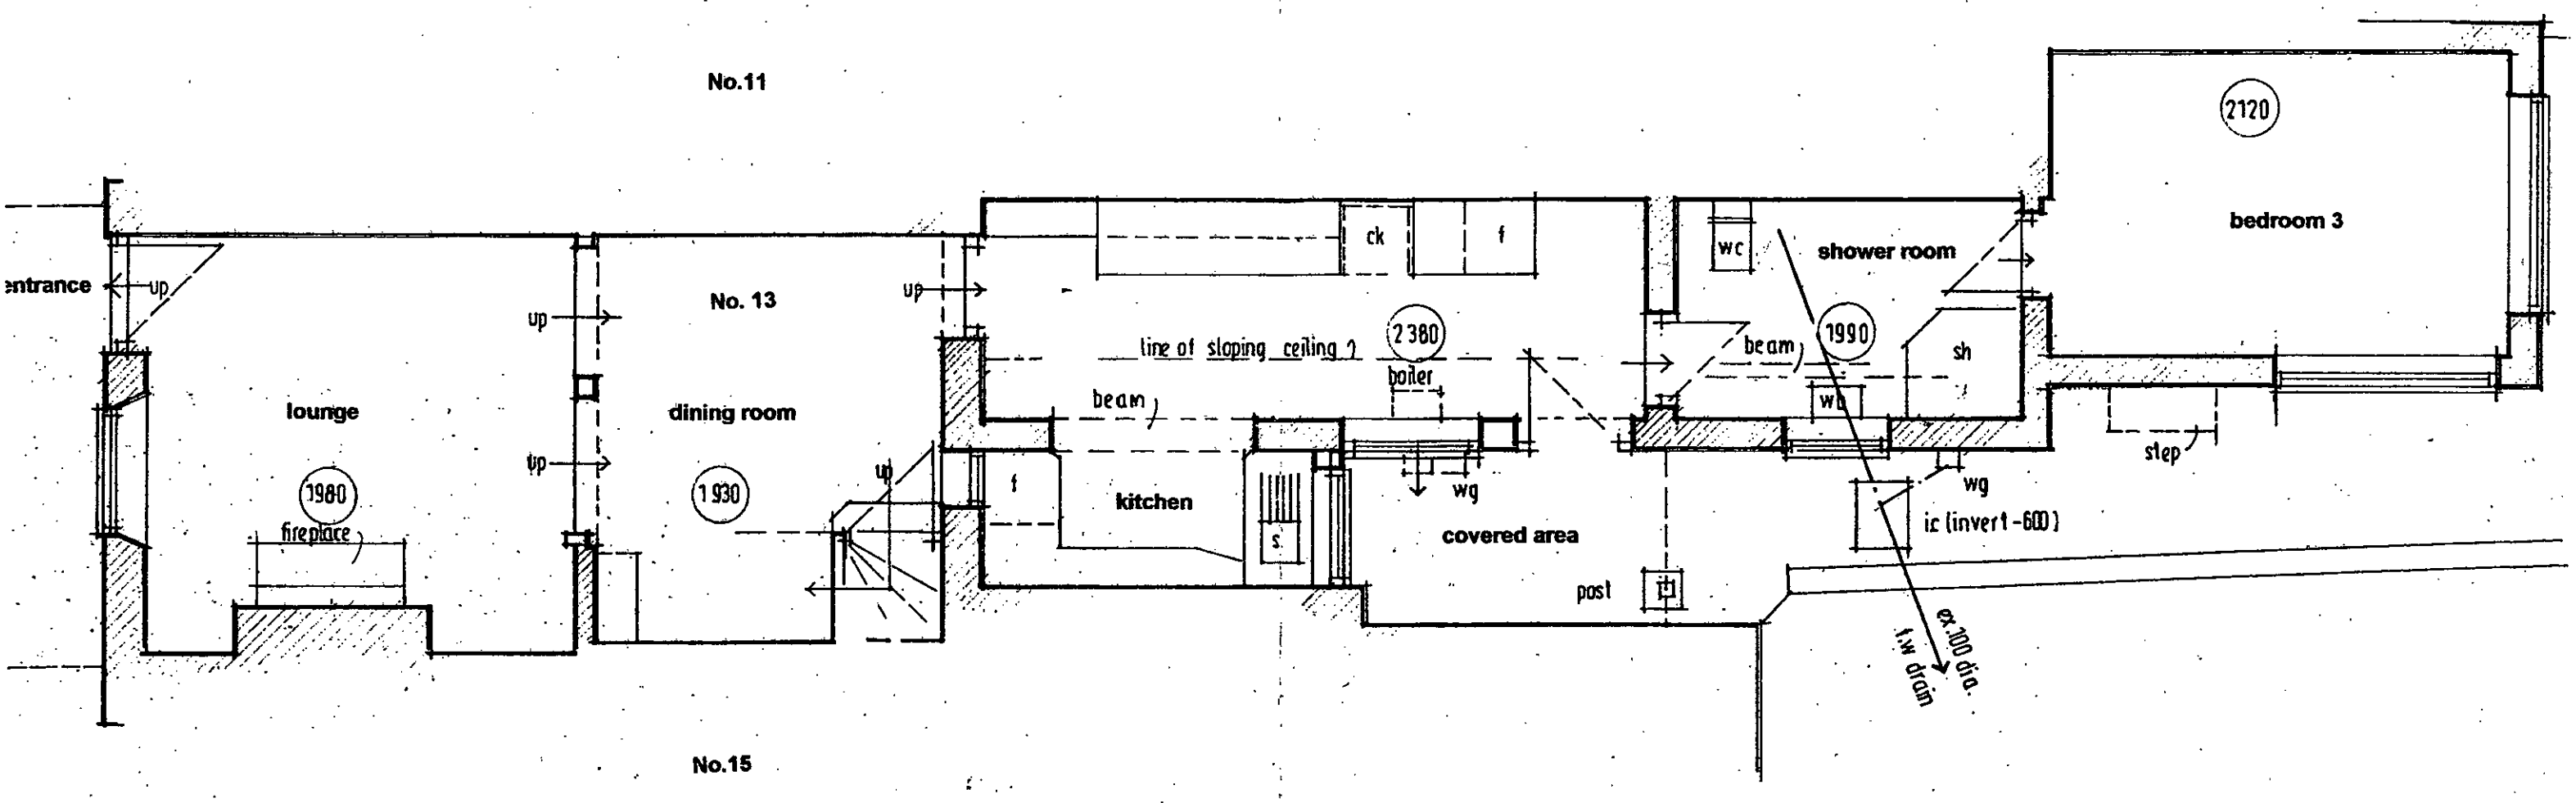

GROUND FLOOR PLAN

PROPOSED EXTENSION and ALTERATIONS TO:
13 MOUNT PLEASANT, ARUNDEL, WEST SUSSEX BN18 9BD.

1:50 scale GROUND FLOOR PLAN - AS EXISTING

DRAWING No.04/898/2

DAVID M.VINNICOMBE ICIOB AMASI MBIAT
'HYLATES' HAMPERS LANE, STORRINGTON, W. SUSSEX RH20 3HZ. TELEFAX: 01903-742983