
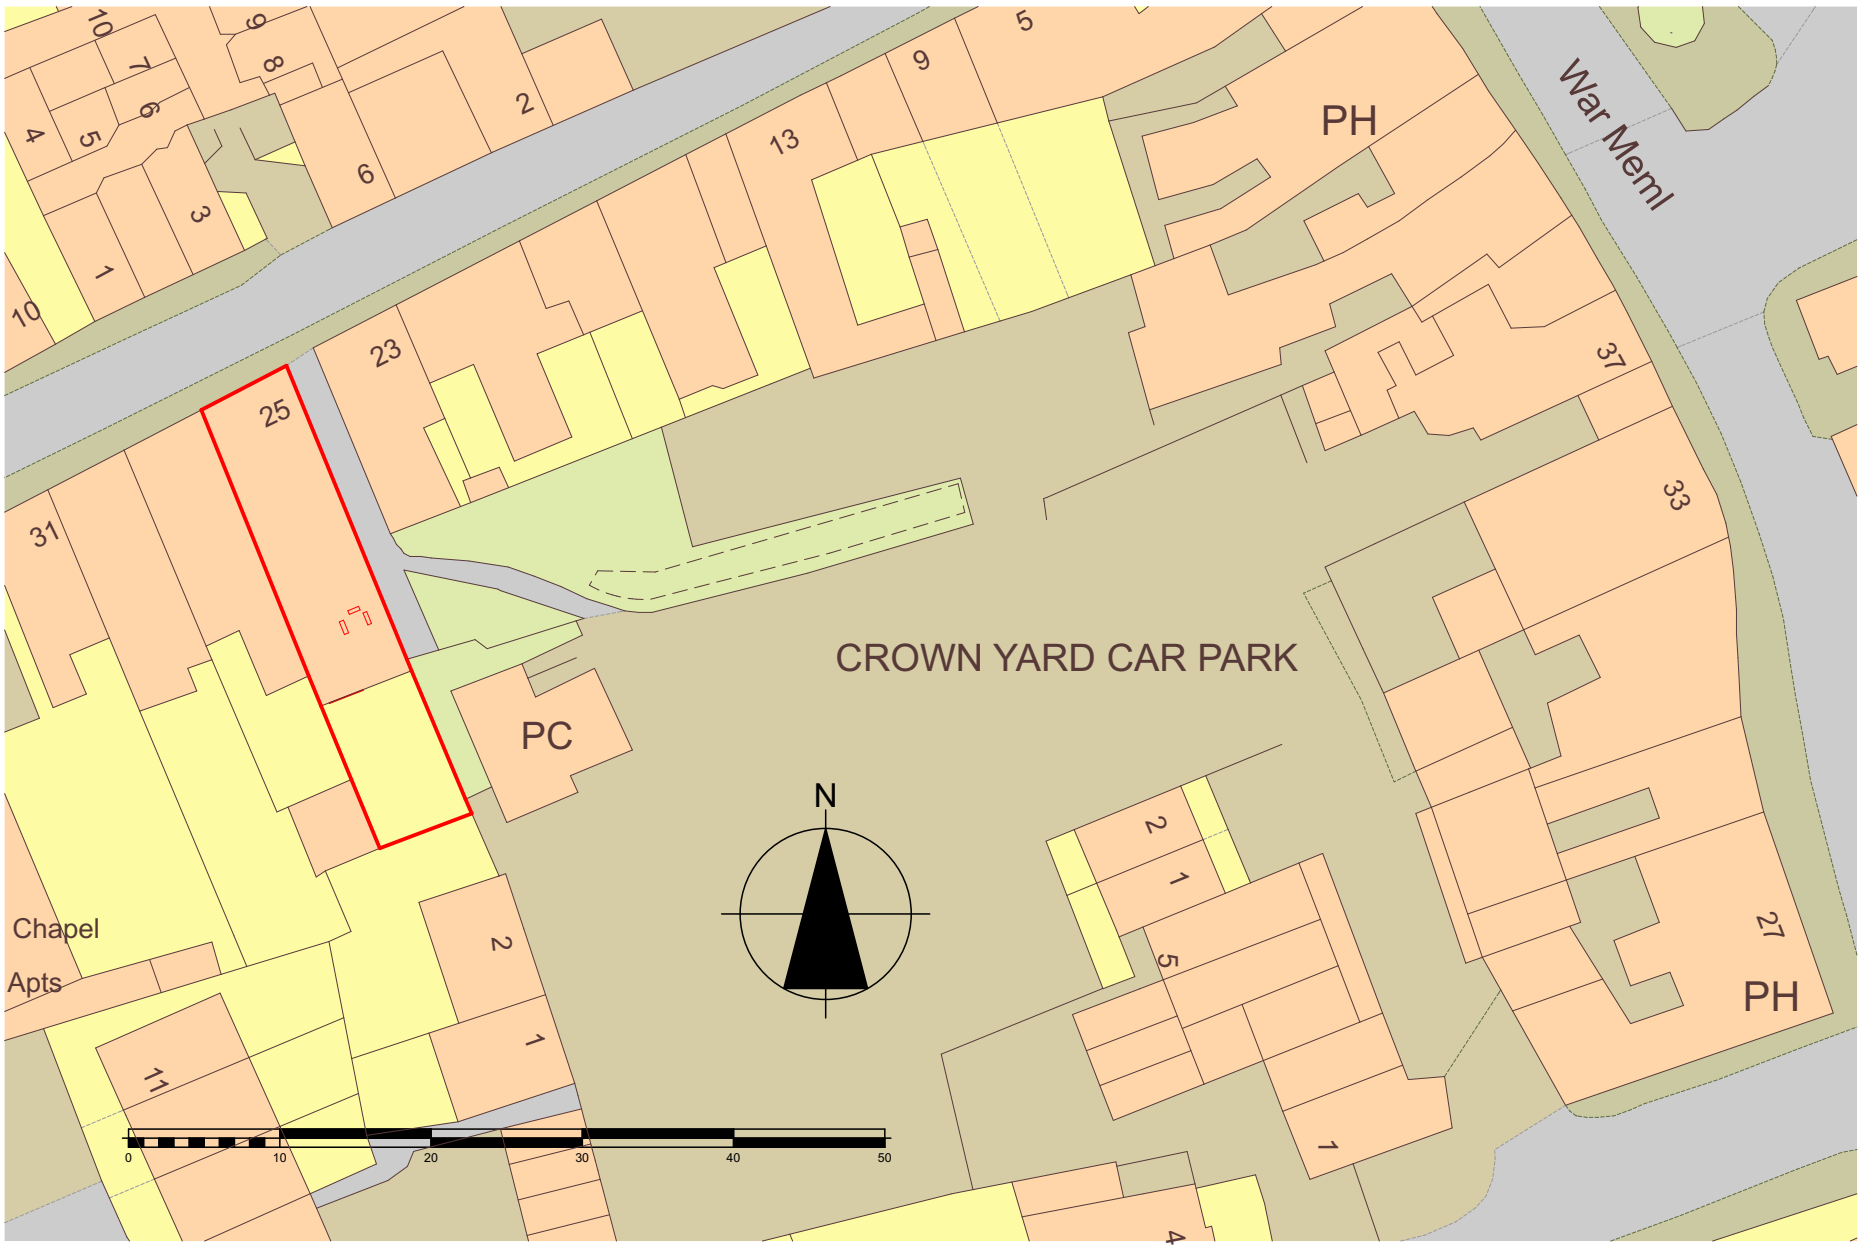


Site Plan 1:500

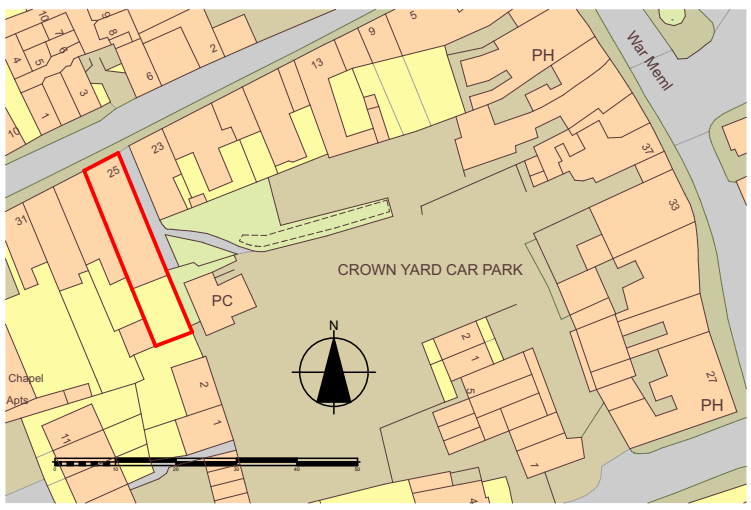

Crown copyright and database rights 2015 Ordnance Survey 100035207

Location Plan 1:1250

Rev ID	Issued By	Issue Date	Issue ID	Modified by	Checked by	Approved by

ARUN DISTRICT COUNCIL AB/BC/17/FD

Status	Purpose of Issue	Date	Layout Title
	Proposed Plans	31/07/2017	Layout Plan
Project		Scales @ A3	Client
Buttlers Bar and Restaurant		1:1250, 1:500	Mrs Sacha Rees
Originator		Project No.	Drawing Number
Downland Design Ltd -		1733	project: - \| originator: - \| zone: - \| level: - \| type: - \| role: - \| number: A.02.1 \| rev: