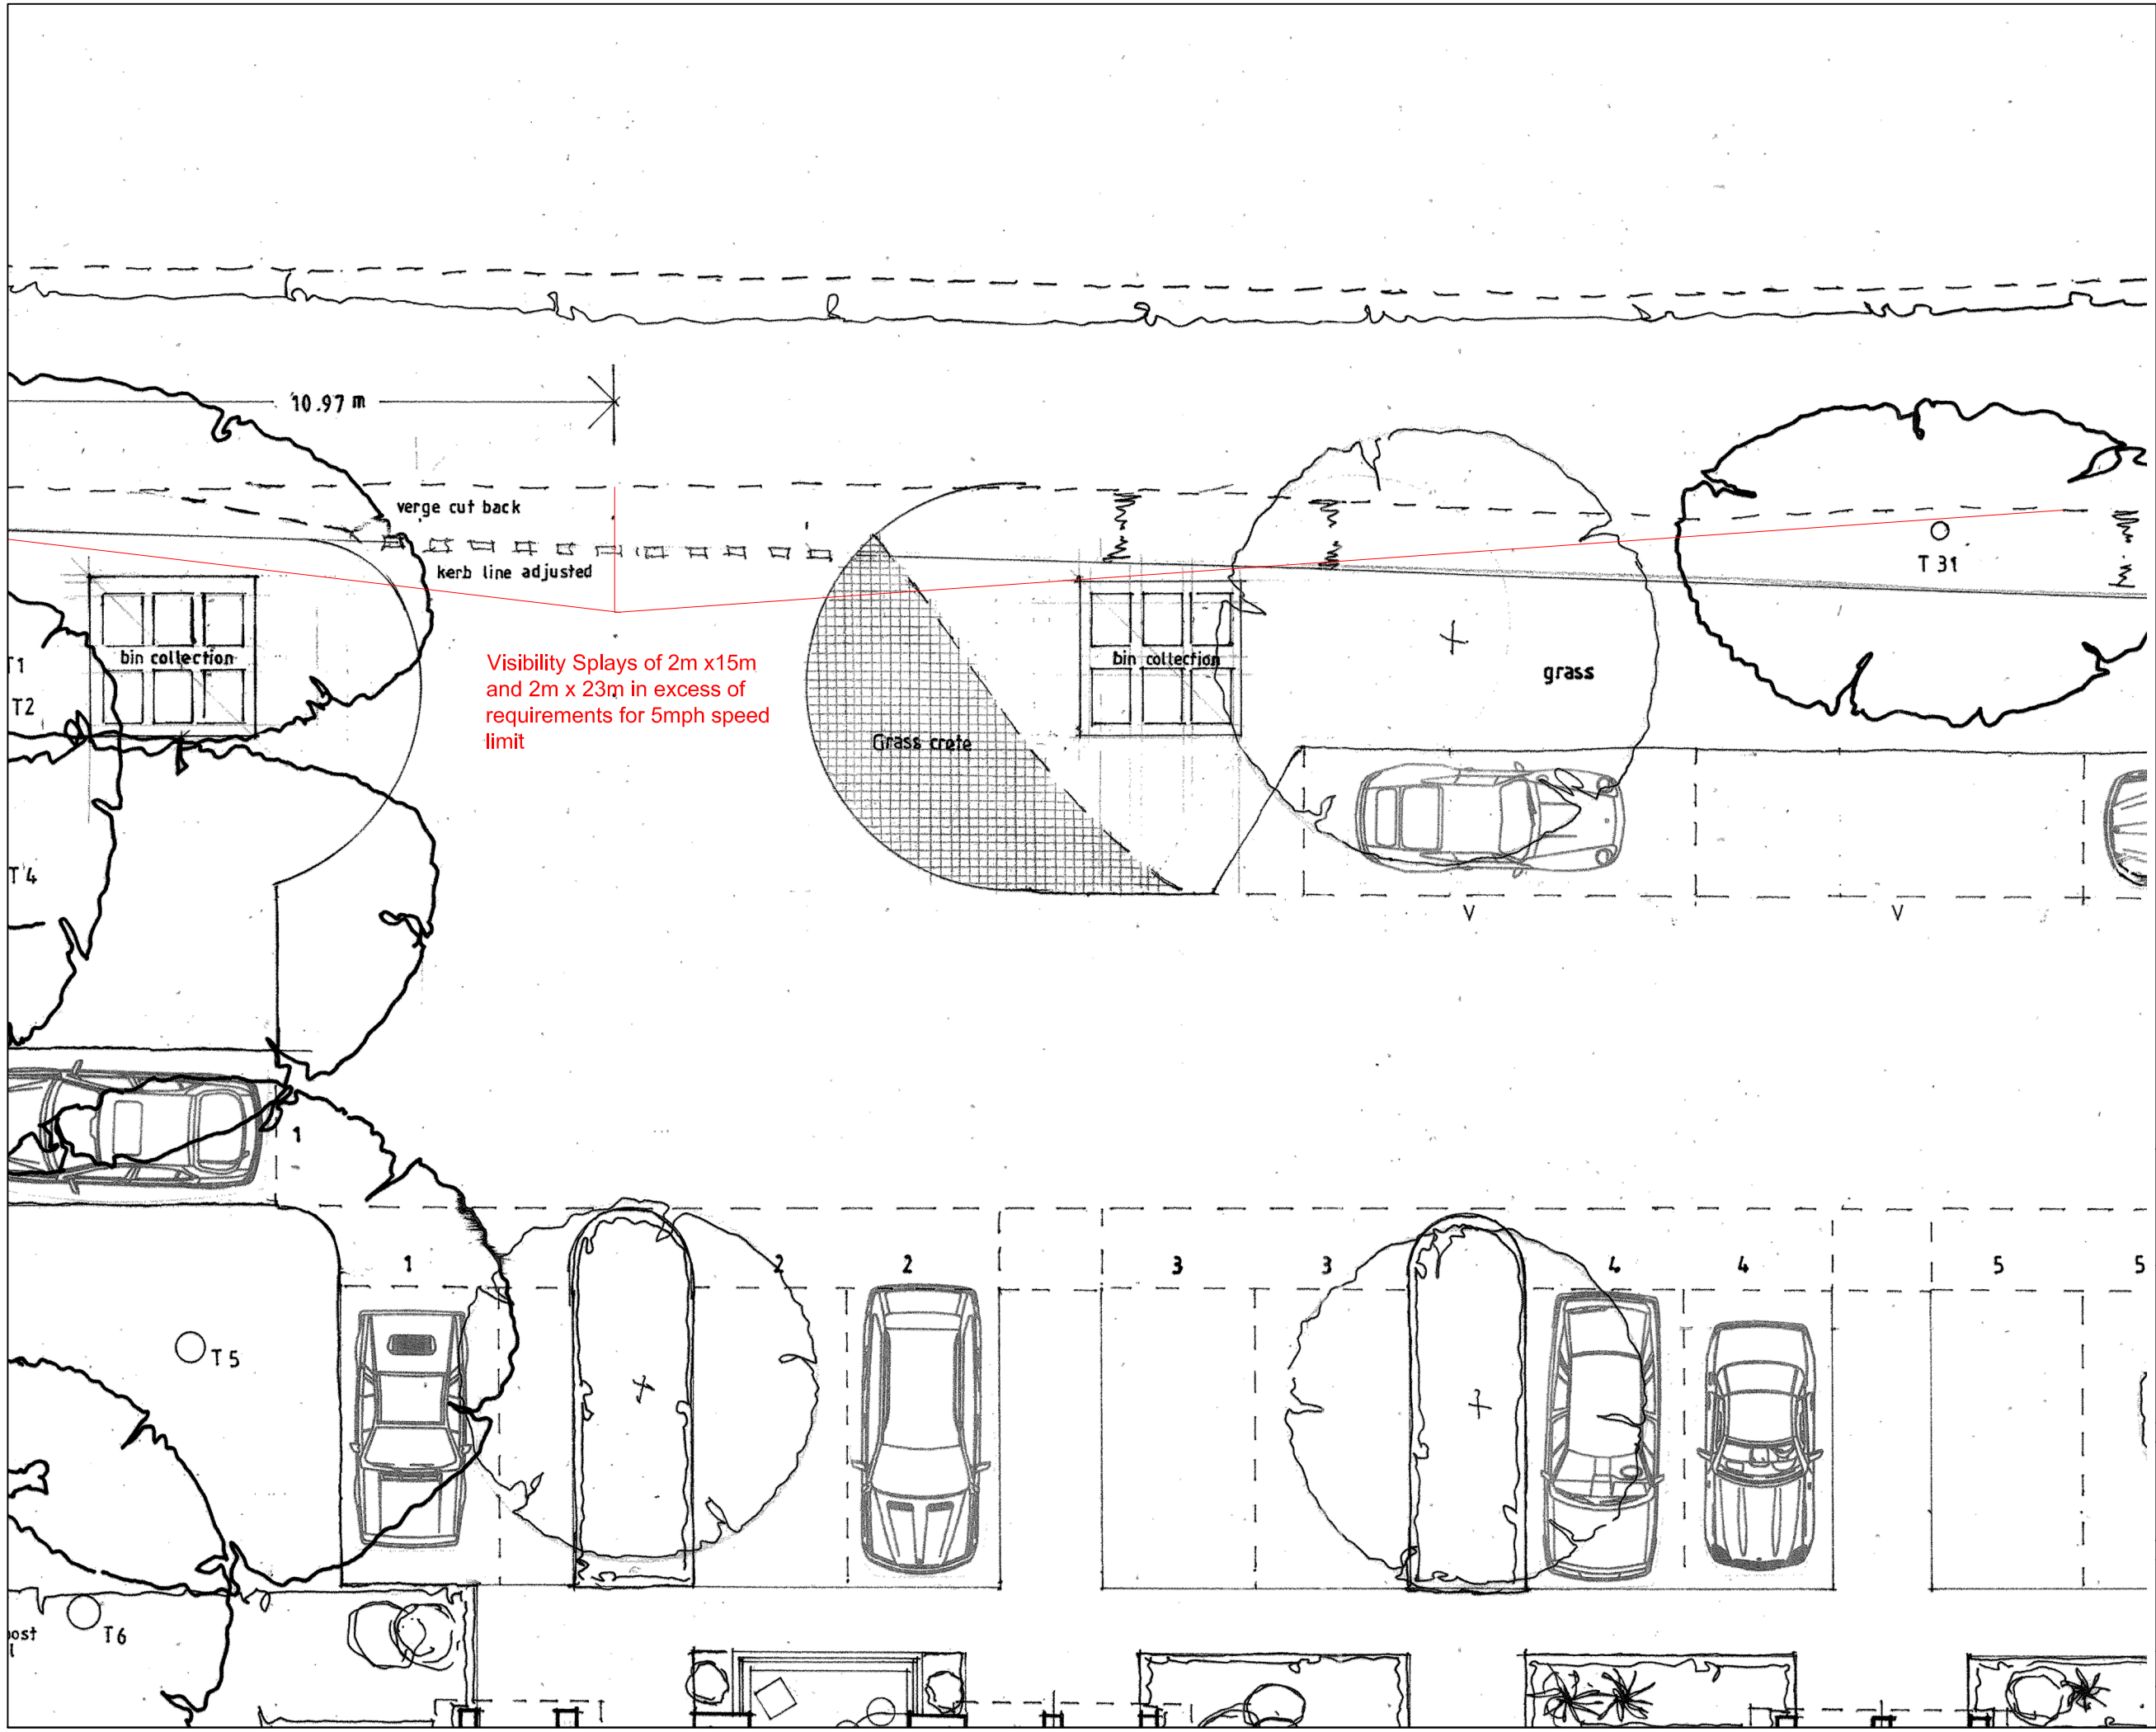

NOTES

1. All contractors and sub-contractors must verify sizes and conditions on site before work commences.
2. Copyright- This drawing is copyright to Sarnlea and may not be reproduced in any form whatsoever without prior express written consent.
3. References to left or right when identifying elevations, are made assuming facing the front elevation

Rev.	Description	Date	Chk'd

c/o 20 Timber Street
South Wigston
Leicester
LE18 4QF

Job

Oak Tree Lane
Woodgate

Drawing

Site Access Visibility

Scales	Date	Drawn	Checked
1:100 @ A3	Jan 2019	AM	AM

Number

Revision

ARUN DISTRICT COUNCIL AL/118/18/OUT