

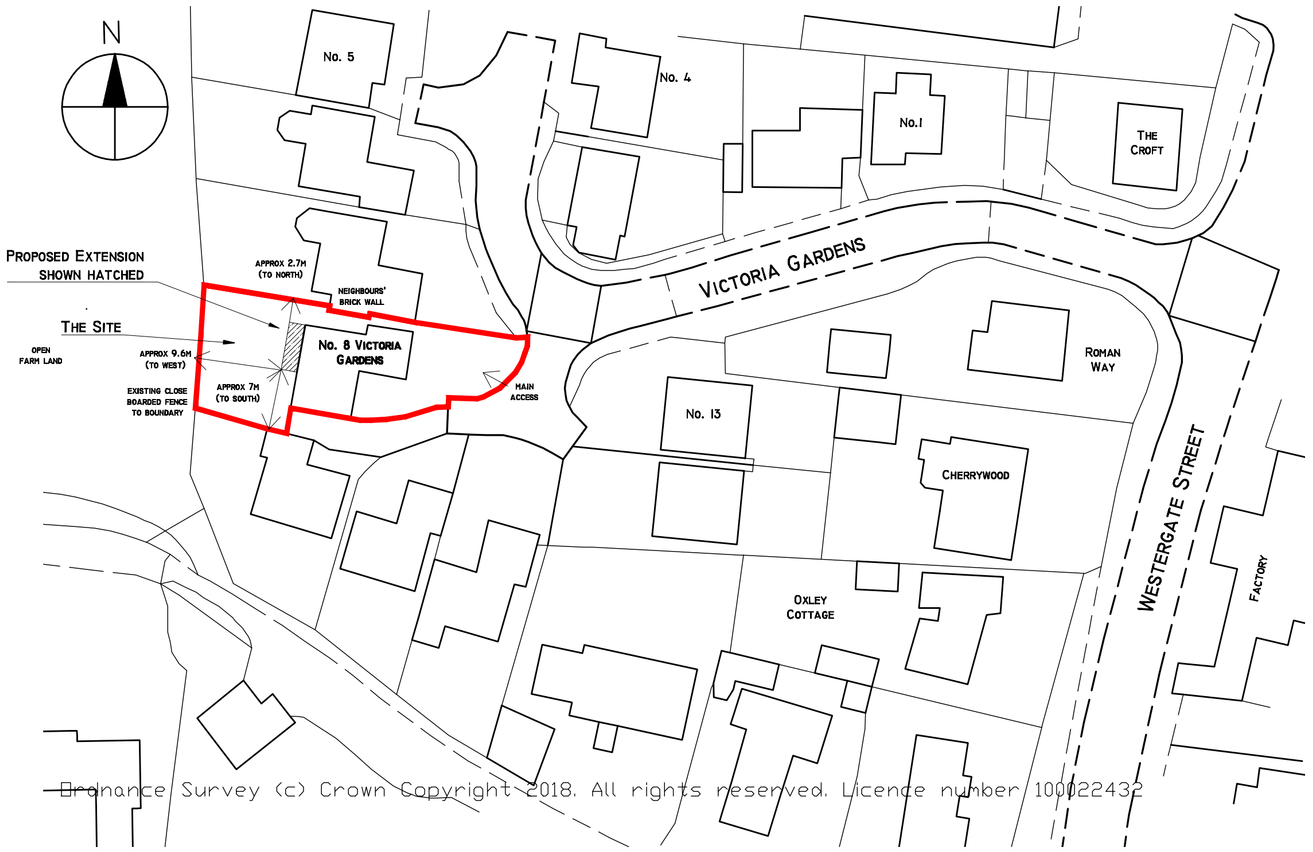



SITE PLAN SCALE 1:500

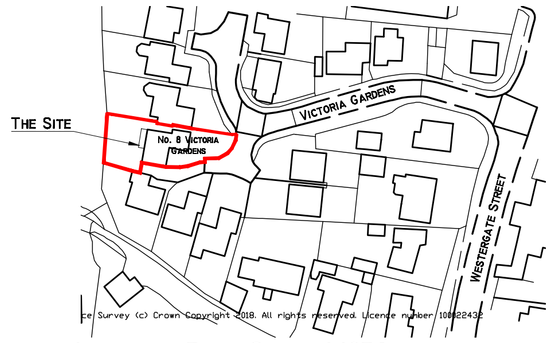


LOCATION PLAN SCALE 1:250

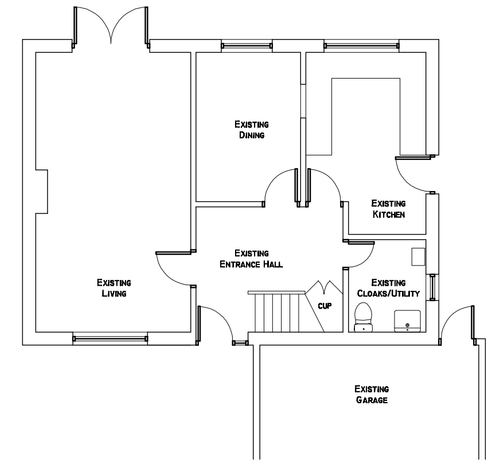


EXISTING GROUND FLOOR PLAN
SCALE 1:100

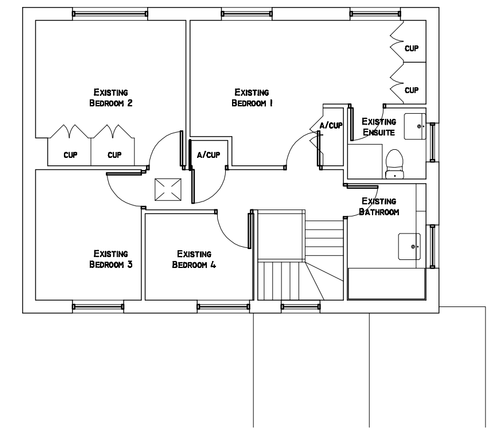

EXISTING FIRST FLOOR PLAN
SCALE 1:100

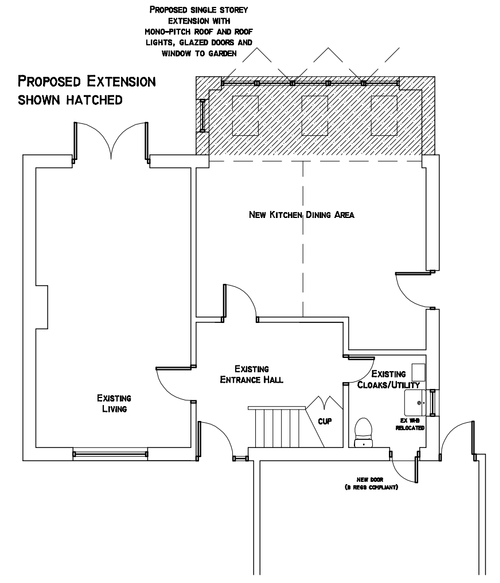

PROPOSED GROUND FLOOR PLAN
SCALE 1:100

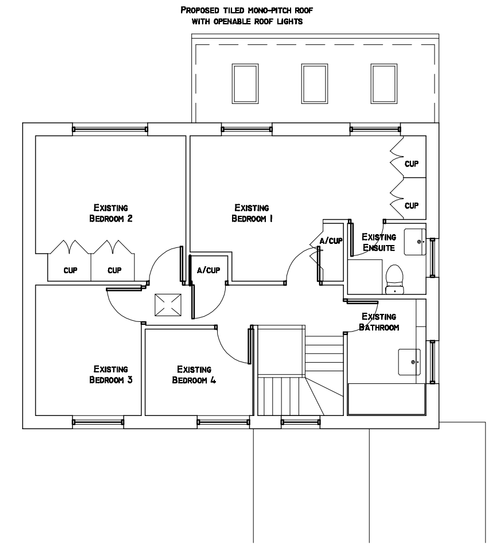


FIRST FLOOR PLAN SHOWING PROPOSED ROOF PLAN
SCALE 1:100

PLEASE NOTE THIS PROPERTY IS CONSIDERED TO FALL WITHIN THE LIDSEY CATCHMENT AREA
ALL EXISTING AND NEW FOUL DRAINAGE WILL CONNECT INTO MAINS DRAINAGE AS EXISITING

0 1M 2M



EXISTING EAST ELEVATION

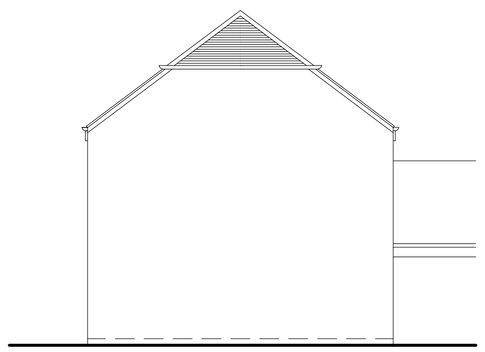

EXISTING SOUTH ELEVATION



EXISTING WEST ELEVATION




EXISTING NORTH ELEVATION

EXISTING FRONT REAR AND SIDE ELEVATIONS SCALE 1:100



(NO PROPOSED CHANGES TO FRONT ELEVATION)

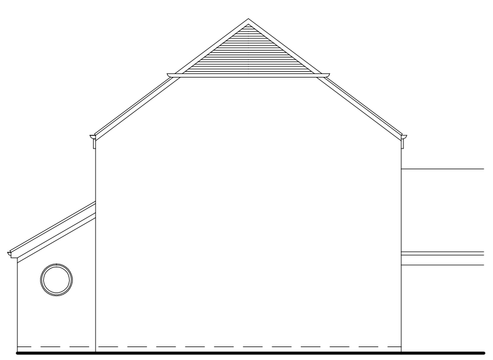

PROPOSED SOUTH ELEVATION



PROPOSED WEST ELEVATION



PROPOSED NORTH ELEVATION

PROPOSED REAR AND SIDE ELEVATIONS SCALE 1:100

01	issue for planning	141218

Pope Stevens Architecture Ltd.
Crossways | 2 Beech Avenue
Chichester | West Sussex | PO19 3DR
Telephone: 01243 782 796
Email: pope.stevens@btinternet.com

RIBA Chartered Practice

Project
8 Victoria Gardens
Westergate

Drawing
Proposed single storey extension
Existing and Proposed Floor Plans
and Elevations, Location and Site Plans

Date	Drawn by	Scale
Oct 2018	EMP	as shown

Drawing No.	Revision
DPA-01	01

ARUN DISTRICT COUNCIL AL/30/18/PH