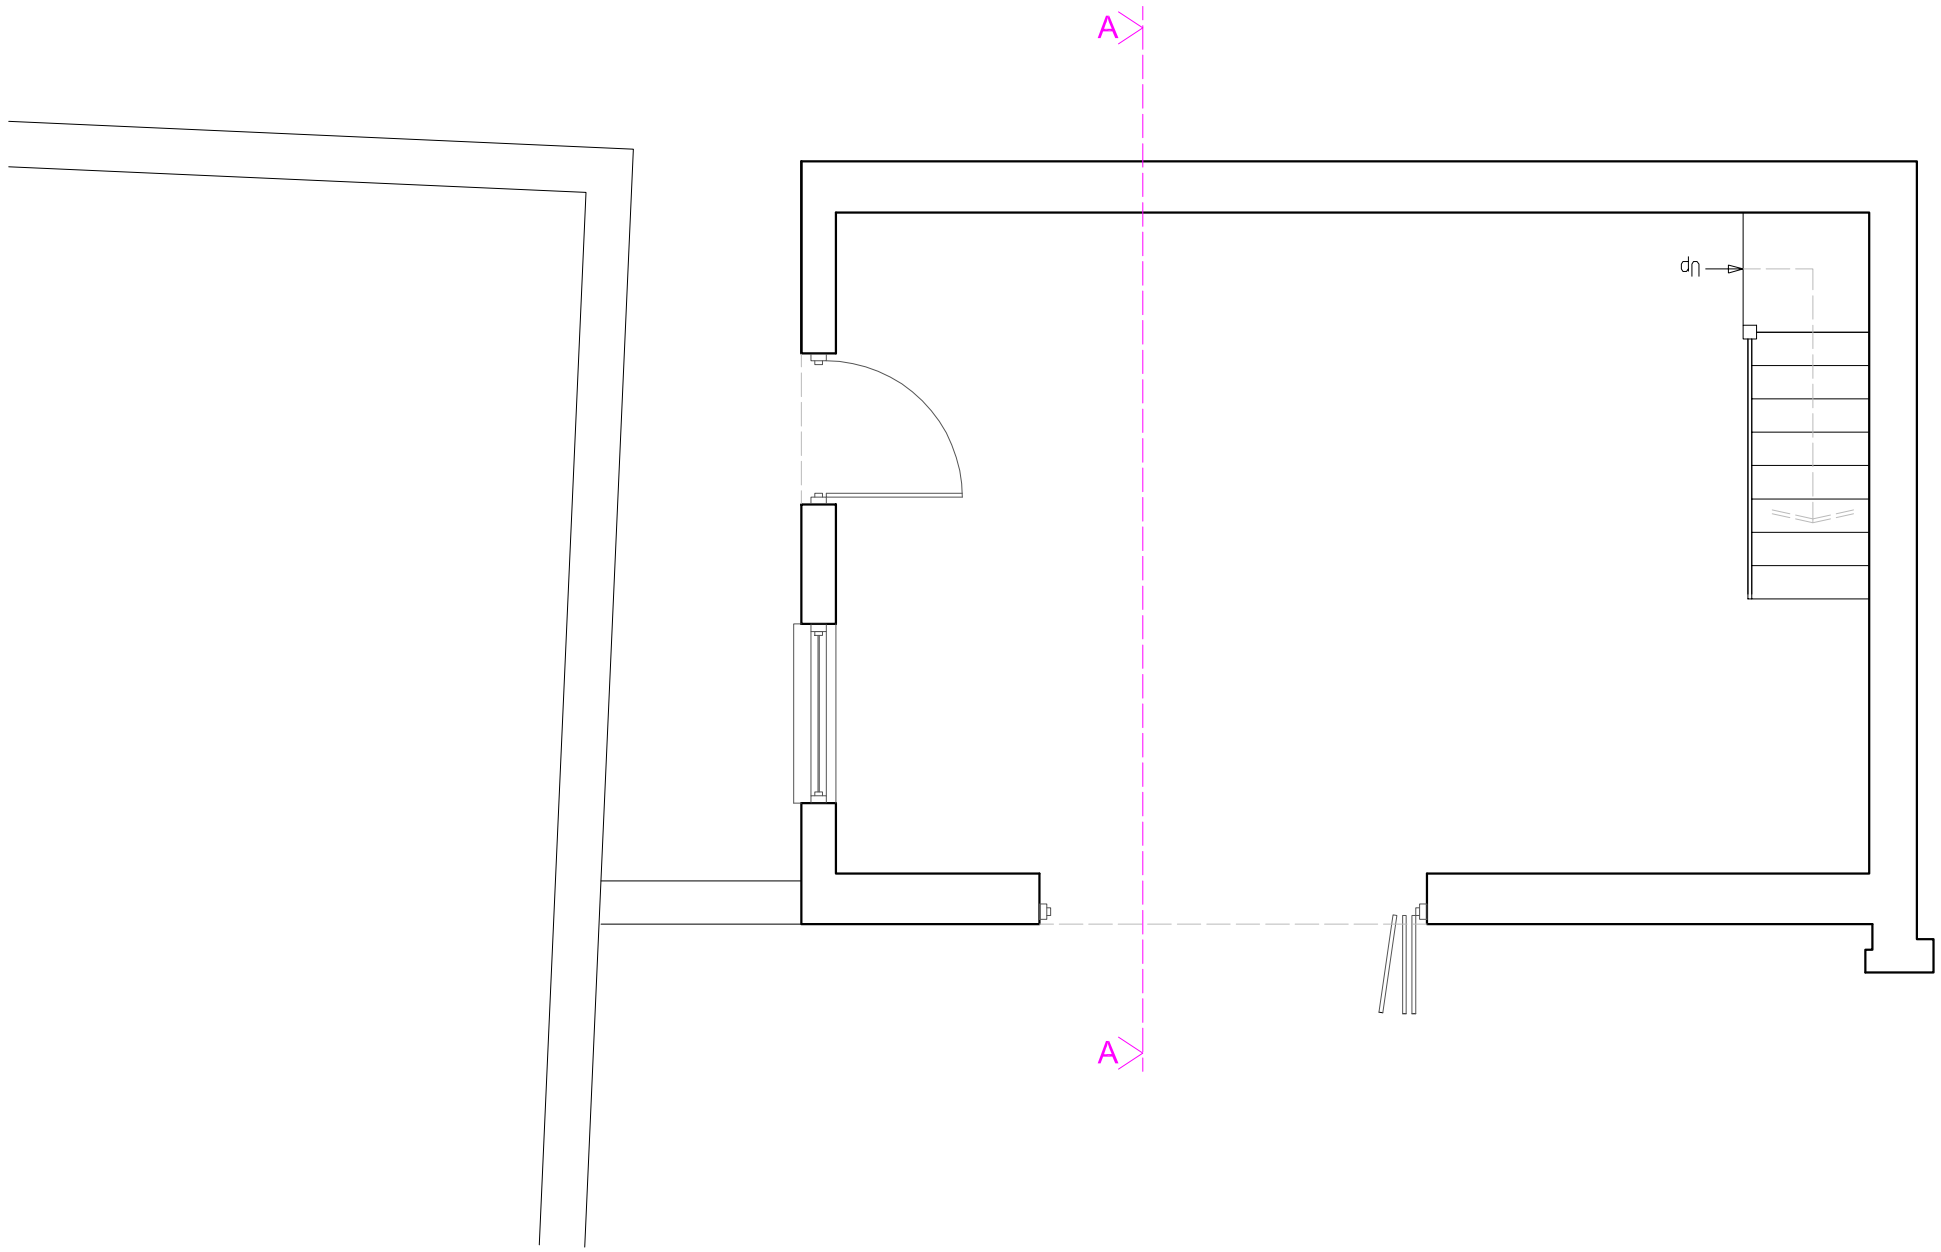


EXISTING GROUND FLOOR PLAN

SCALE 0 1 2 3 4 5 METRES

Scale 1:50 on A3

SUSSEX BUILDING CONSULTANCY LIMITED

HALES BARN FARM, ARUNDEL ROAD, NORTON, CHICHESTER, WEST SUSSEX.

SCALE - 1/50 REV - DATE - 10/12/2021

partner LABC
3 NORTHCOTE ROAD
BOGNOR REGIS
PO21 5LZ
TEL/FAX - (01243) 861379

ARUN DISTRICT COUNCIL AL/138/21/HH