

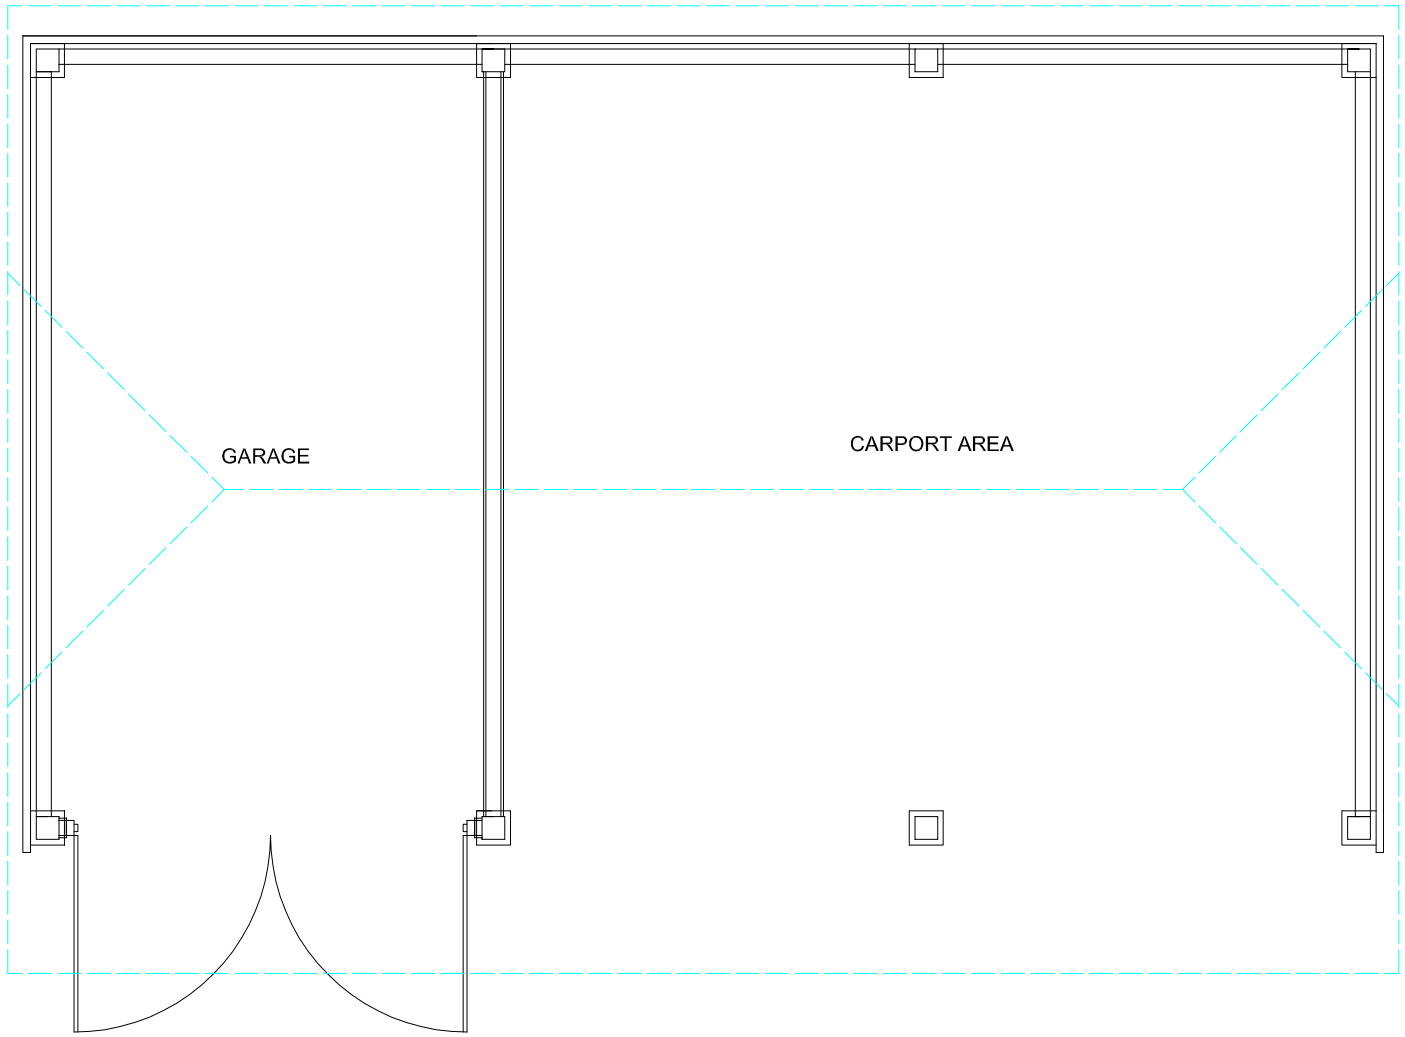


PROPOSED GROUND FLOOR PLAN 1:50

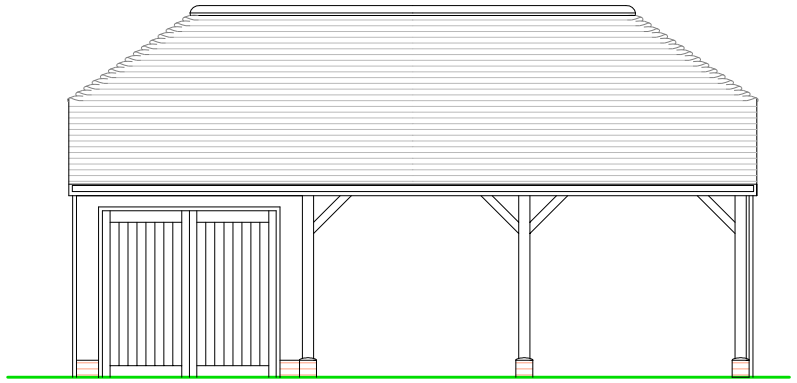

FRONT ELEVATION

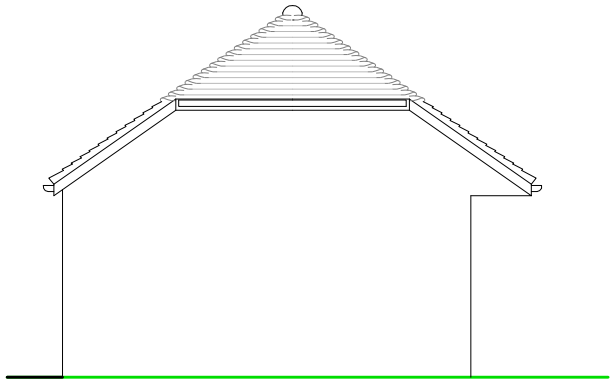

SIDE ELEVATION

SIDE ELEVATION

REAR ELEVATION

PROPOSED ELEVATIONS 1:100

NOTES

Oak framed building with plain clay tiles and shiplap boarding to walls on an Oak frame. All finishes subject to planning and Building Regulation approval.



PROPOSED CAR PORT/GARAGE

Scale 1:50 & 100 on A3

SUSSEX BUILDING CONSULTANCY LIMITED

HALES BARN FARM, LEVEL MARE LANE,
FONTWELL, WEST SUSSEX.

SCALE - 1/50 & 1/100 REV - B DATE - 18/12/2021

partner LABC

3 NORTHCOTE ROAD
BOGNOR REGIS
PO21 5LZ

TEL/FAX - (01243) 861379

ARUN DISTRICT COUNCIL AL/138/21/HH