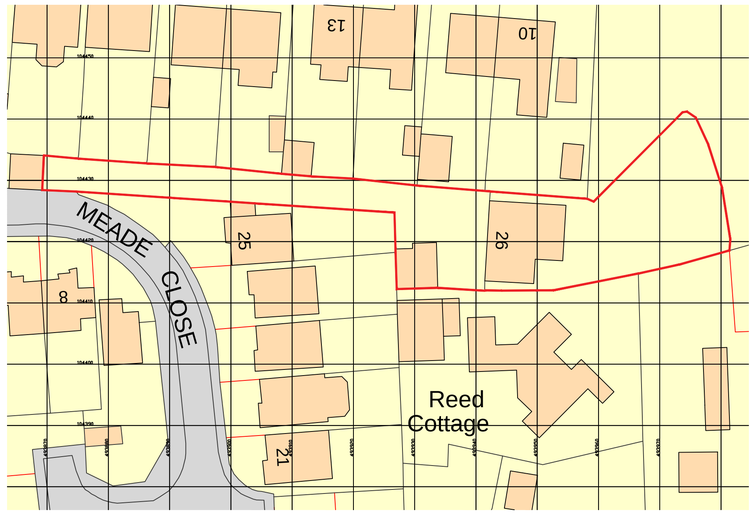

Ordnance Survey, (c) Crown Copyright 2020. All rights reserved. Licence number 100022432

Location Plan

scale 1:500 @ A1 1:1000 @ A3

0 1:500 50m

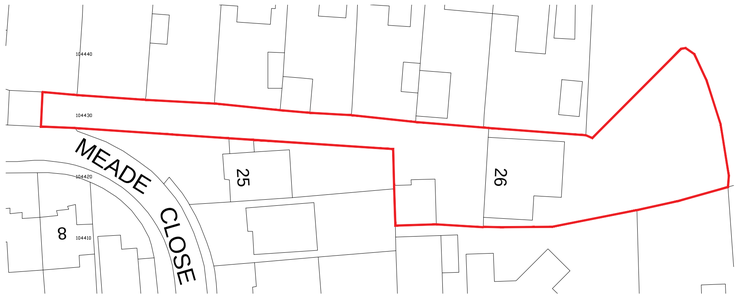

Existing Block Plan

scale 1:500 @ A1 1:1000 @ A3

0 1:500 50m

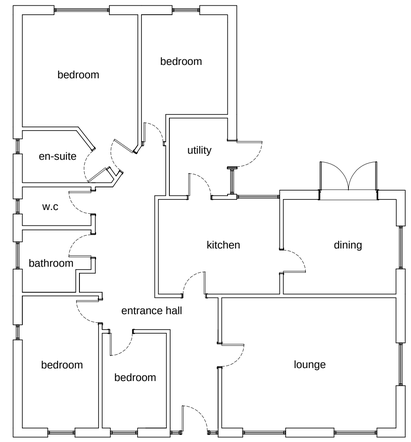

Existing Ground Floor Plan

scale 1:100 @ A1 1:200 @ A3

0 1:100 10m

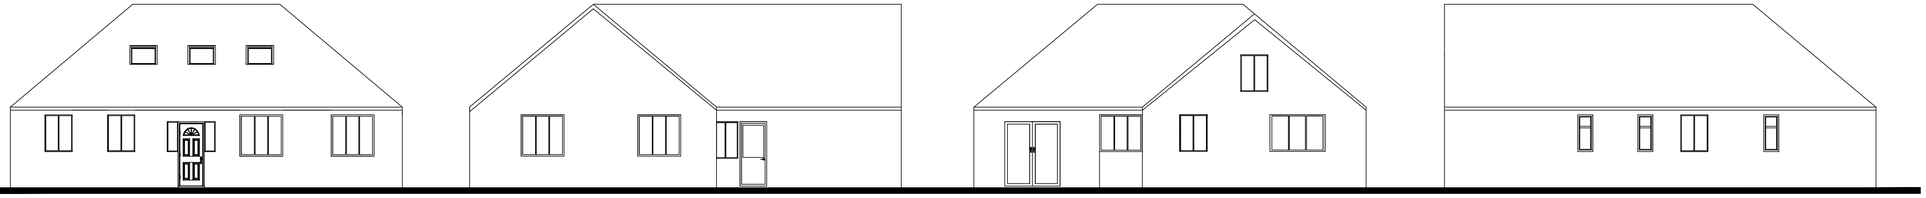

Existing Front Elevation

scale 1:100 @ A1 1:200 @ A3

0 1:100 10m

Existing Side Elevation

Existing Rear Elevation

Existing Side Elevation

Existing 3D Perspectives (nts)

notes

this drawing is the copyright of the HRP ARCHITECTS LTD and must not be reproduced in whole or part or used for the execution of works without their permission.

all dimensions to be checked on site prior to commencement of construction works and the architect notified of any discrepancy.

figured dimensions are to be used in preference to scaled dimensions.

no deviation from this drawing will be permitted without prior consent of the architect.

all drawings are prepared subject to a full measured and structural survey of the buildings and site.

all structural work is subject to the appointment of a structural engineer to confirm and agree the structural proposals.

os promap licence no. 100020449.

scale width 100mm @ a1 - 50mm @ a3

client

revision	notes	date	drawn	check

hrp
architects ltd
First Floor, 18 Limberline Spur
hilsea, portsmouth, hampshire, po3 5hj
tel: 023 9269 1843
fax: 023 9263 9722
email: info@hrp-architects.com
website: hrp-architects.com

project: 26 Belle Meade Close, Woodgate, PO20 3YD

detail: Existing block plan, floor plans and elevations

drawn: JJH checked:

date: March 2020 status:

a1 scale: as shown a3 scale:

rev: 8901 01

ARUN DISTRICT COUNCIL AL/23/20HH