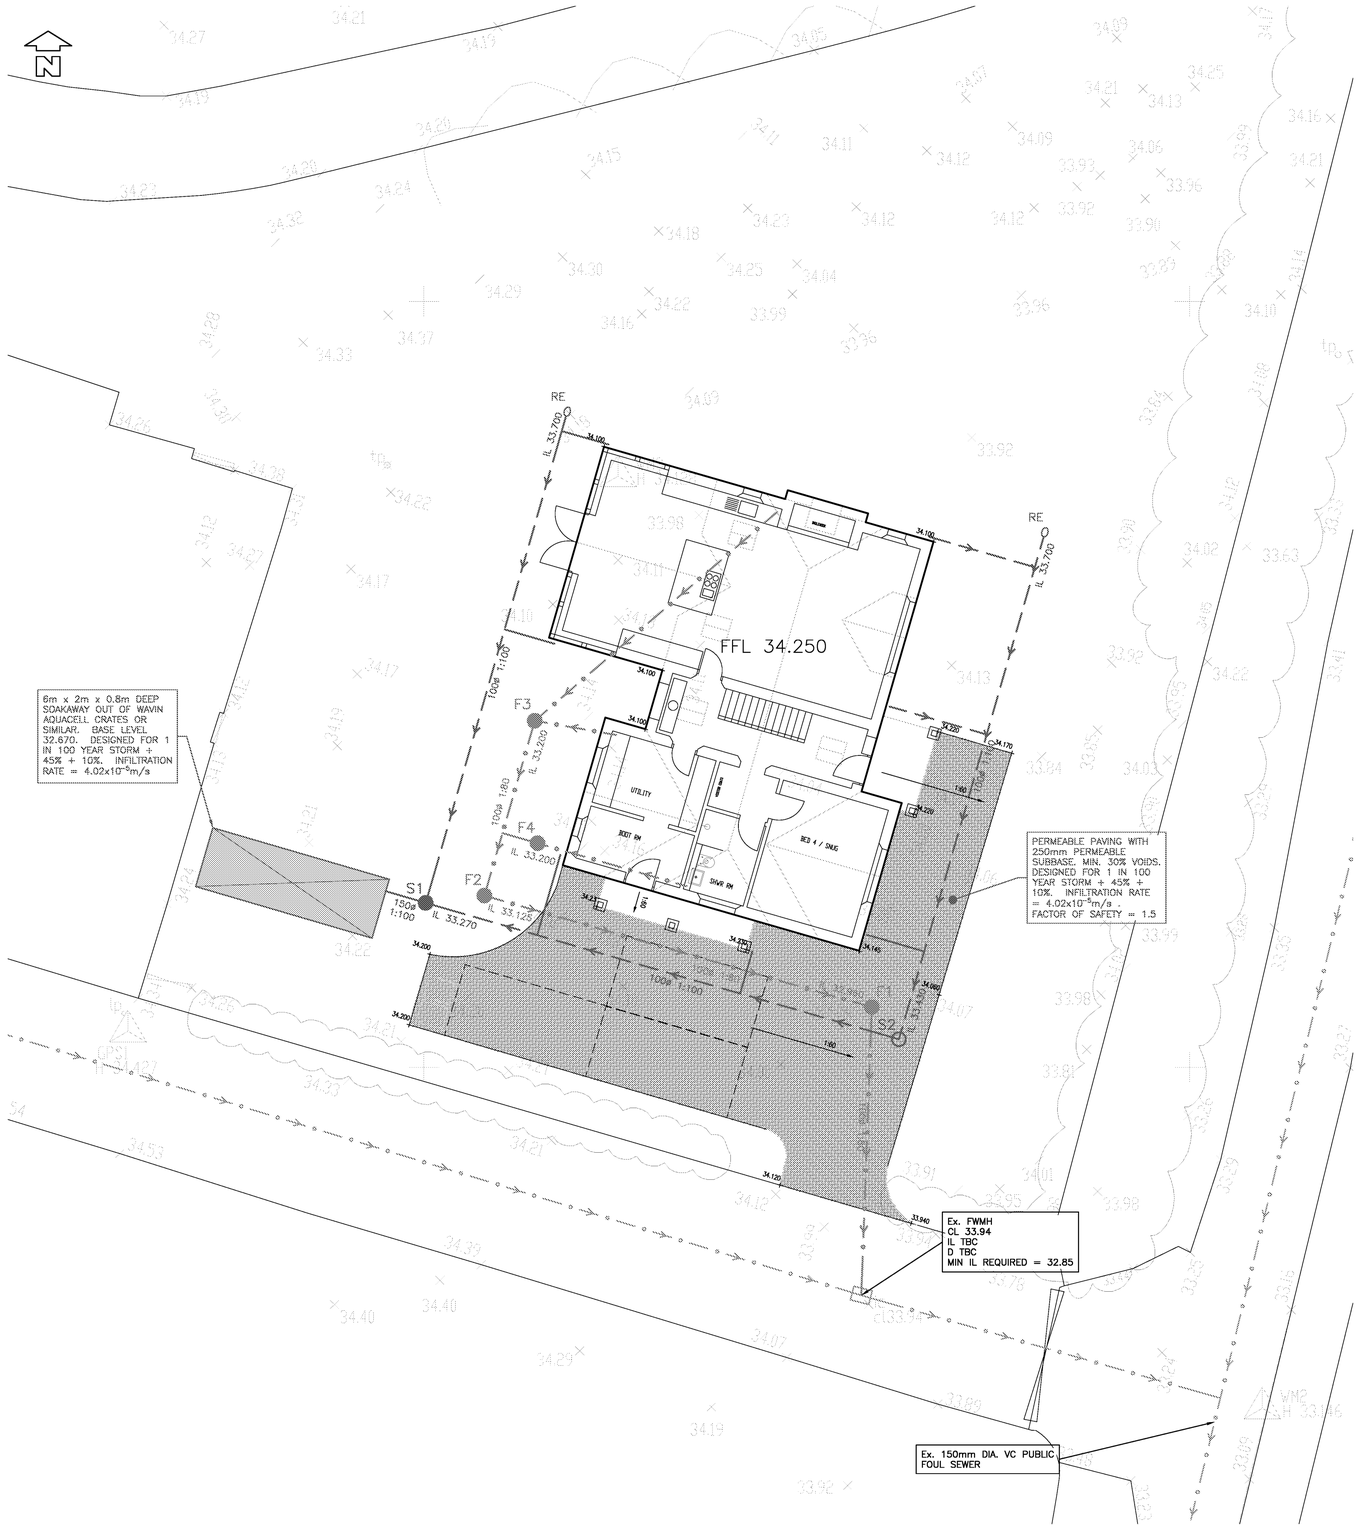


DRAINAGE LEGEND

- EXISTING SURFACE / STORM WATER SEWER / MANHOLE
- EXISTING FOUL WATER SEWER / MANHOLE
- S1 — SURFACE WATER MANHOLE / INSPECTION CHAMBER / ACCESS CHAMBER (SEE SCHEDULE FOR DETAILS).
- CATCHPIT MANHOLE (SEE SCHEDULE FOR DETAILS).
- 100 DIA. / 1:80 — 100mm Dia. PVCu. SN4 STORM WATER DRAIN (U.N.O.)
- RWP — RAIN WATER DOWNPIPE (LOCATION AS ARCHITECTS DRGS).
- RE — RODDING EYE.
- SOAKAWAY OUT OF PROPRIETARY CRATE SYSTEM
- F1 — FOUL WATER MANHOLE / INSPECTION CHAMBER / ACCESS CHAMBER (SEE SCHEDULE FOR DETAILS).
- 100 DIA. / 1:80 — 100mm Dia. PVCu. SN4 FOUL WATER DRAIN (U.N.O.)
- SVP — SOIL VENT PIPE / STUB STACK (LOCATION AS ARCHITECTS DRGS).

FOUL WATER MANHOLE SCHEDULE

REF.	COVER LEVEL	INVERT LEVEL	DEPTH TO INVERT	TYPE	SIZE	COVER CLASS AND SIZE	COMMENTS
F1	34.10	32.96	1.14	TYPE D	450 DIA.	A15 / 450x450	~
F2	34.20	33.13	1.08	TYPE D	450 DIA.	A15 / 450x450	~
F3	34.20	33.20	1.00	TYPE D	450 DIA.	A15 / 450x450	~
F4	34.20	33.20	1.00	TYPE D	450 DIA.	C250 / 450x450	~

SURFACE WATER MANHOLE SCHEDULE

REF.	COVER LEVEL	INVERT LEVEL	DEPTH TO INVERT	TYPE	SIZE	COVER CLASS AND SIZE	COMMENTS
S1	34.20	33.27	0.93	TYPE D	450 DIA.	A15 / 450x450	~
S2	34.20	33.43	0.77	TYPE D	450 DIA.	C250/ 450x450	300mm SUMP CATCHPIT

NOTES

© This drawing is the copyright of ARCH Associates Limited. It may not be copied, altered or reproduced without their written authority. This drawing must not be scaled. IF IN DOUBT ASK.

GENERAL NOTES

1. THIS DRAWING IS TO BE READ IN CONJUNCTION WITH ALL RELEVANT ARCHITECTS, ENGINEERS AND SPECIALISTS DRAWINGS AND DETAILS.
2. ALL FIGURED DIMENSIONS TO BE TAKEN IN PREFERENCE TO SCALED DIMENSIONS.
3. ANY DISCREPANCIES BETWEEN THIS DRAWING AND OTHER INFORMATION IS TO BE BROUGHT TO THE ATTENTION OF THE ENGINEER PRIOR TO THE COMMENCEMENT OF THE WORKS ON SITE.
4. THE MAIN CONTRACTOR SHALL BE RESPONSIBLE FOR THE SETTING OUT AND ACCURACY OF ALL DIMENSIONS.
5. THE MAIN CONTRACTOR TO PROVIDE AND FIX SUITABLE BRACING AND PROPPING FOR ALL ELEMENTS IN THE TEMPORARY CONDITION DURING CONSTRUCTION STAGE, SUCH AS TO ENSURE STRUCTURE STABILITY AT ALL TIMES.
6. IT IS THE CONTRACTORS SOLE RESPONSIBILITY FOR ASCERTAINING SAFE DISPOSAL OF ANY OFF-SITE EXCAVATED SPOIL. NO CLAIM RESULTING FROM ABNORMAL TIP REQUIREMENTS WILL BE ENTERTAINED.

KEY TO HEALTH AND SAFETY SYMBOLS

THESE NOTES ARE BASED ON THE USE OF EXPERIENCED AND COMPETENT CONTRACTORS CARRYING OUT THE WORK USING AN APPROVED SAFE METHOD OF WORKING

- INDICATES A RESIDUAL RISK REQUIRING A COMPULSORY ACTION
- INDICATES A RESIDUAL RISK REQUIRING A PROHIBITIVE ACTION
- INDICATES A RESIDUAL RISK AS A WARNING
- INDICATES A RESIDUAL RISK FOR INFORMATION

Rev.	Date	Description	By
P01	23.05.2024	PRELIMINARY ISSUE FOR COMMENT	JMB

ARCH ASSOCIATES
01489 890004
admin@archassociates.co.uk
www.archassociates.co.uk

Client
SHOPLAND GRAY

Architect
SMITH SIMMONS AND PARTNERS.

Project title
WHITE MILL HOUSE, DAYS LANE, FONTWELL, WEST SUSSEX.

Drawing title
DRAINAGE LAYOUT

Scale	Paper size	Date	Drawn by	Checked by	Status
1:100	A1	MAY 2024	JMB	CH	

Name
Project code: Originator | Functional breakdown | Spatial breakdown | Form | Discipline | Number | Revision
AAL402-AAL-ED-XX-DP-S-5001-P01

ARUN DISTRICT COUNCIL ALDS/0100C