




South Elevation

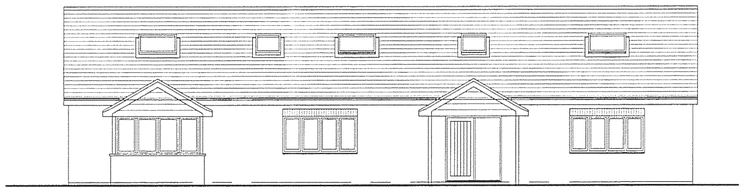

East Elevation

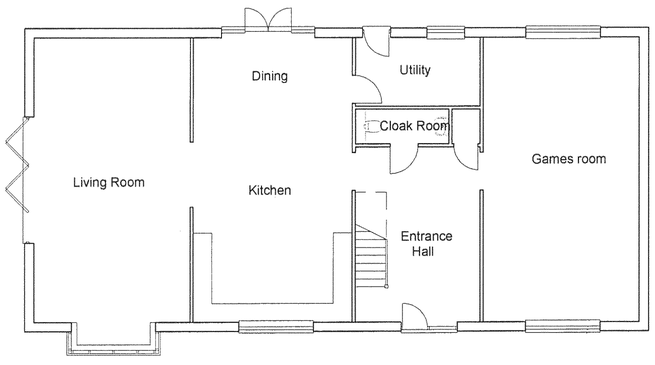


Ground Floor

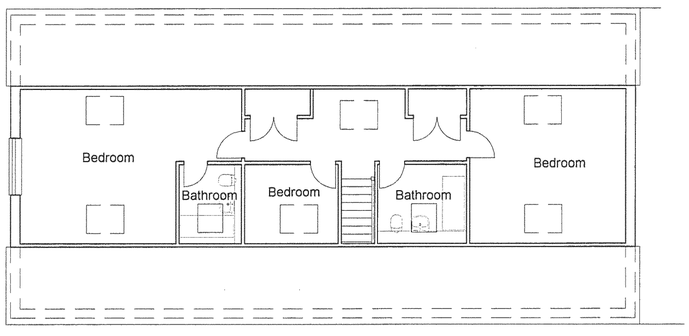


First Floor


Unit 1 Indicative Floor Plans and Elevation

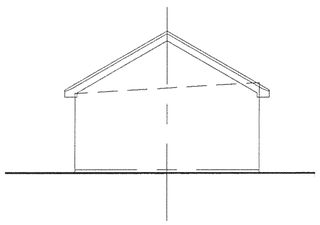

West Elevation

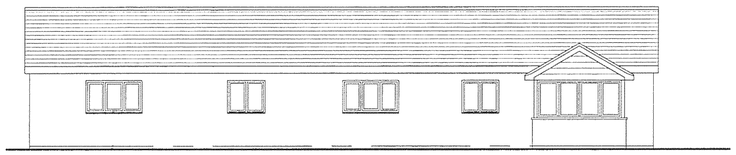

South Elevation

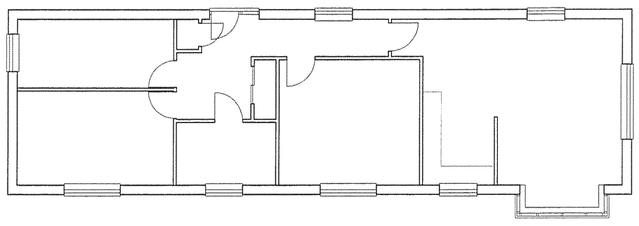

Floor Plan

Units 2 & 3 Indicative Floor Plan and Elevation

R J C A
CHARTERED ARCHITECTS

LIME KILN BARN
COLWORTH
CHICHESTER
WEST SUSSEX
PO20 6DS

Tel 01243 787011
Fax 01243 787022

REVISION

PROJECT: Proposed development at The Woodgate Center, Woodgate		
SUBJECT: Indicative floor plans and elevations		
SCALE: 1:100	DATE: Nov 2010	DRAWING No: 10 / 01 / 02
DRAWN	CHECKED	

ARUN DISTRICT COUNCIL AL/2/11/