

ARUN DISTRICT COUNCIL AL/46/18/HH

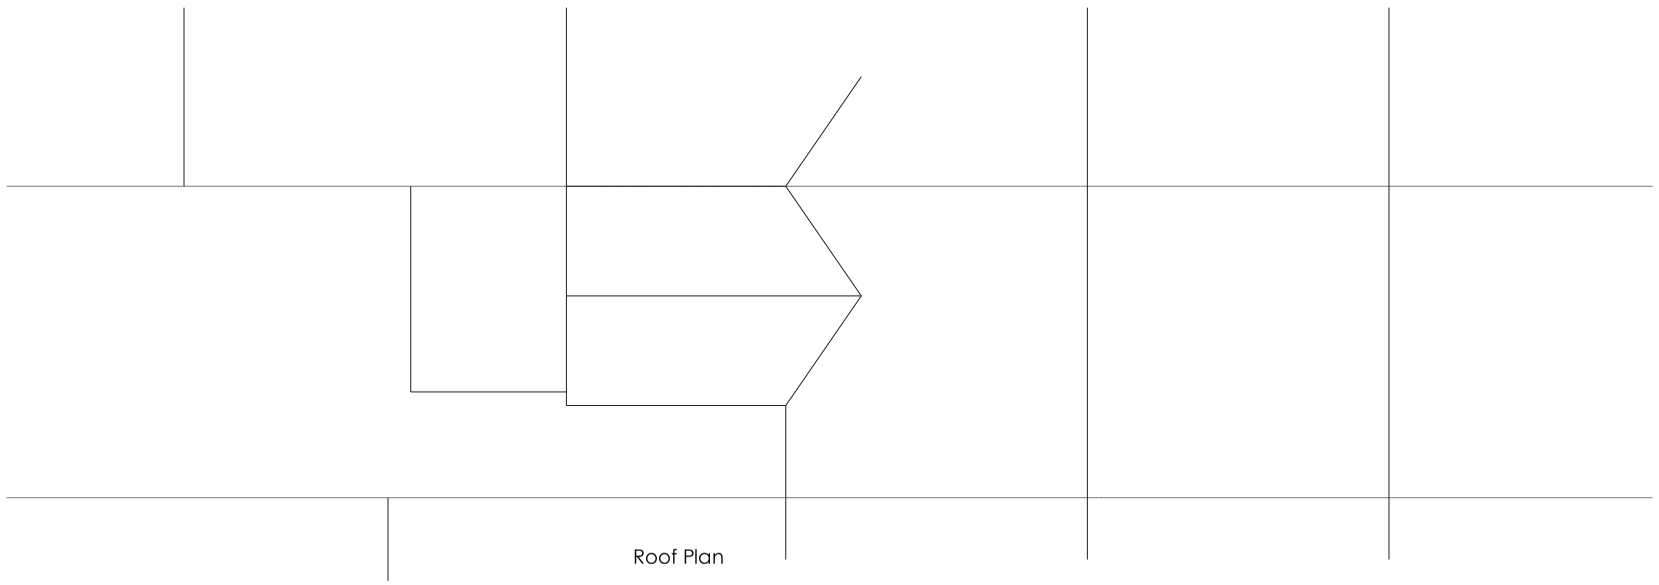

Roof Plan

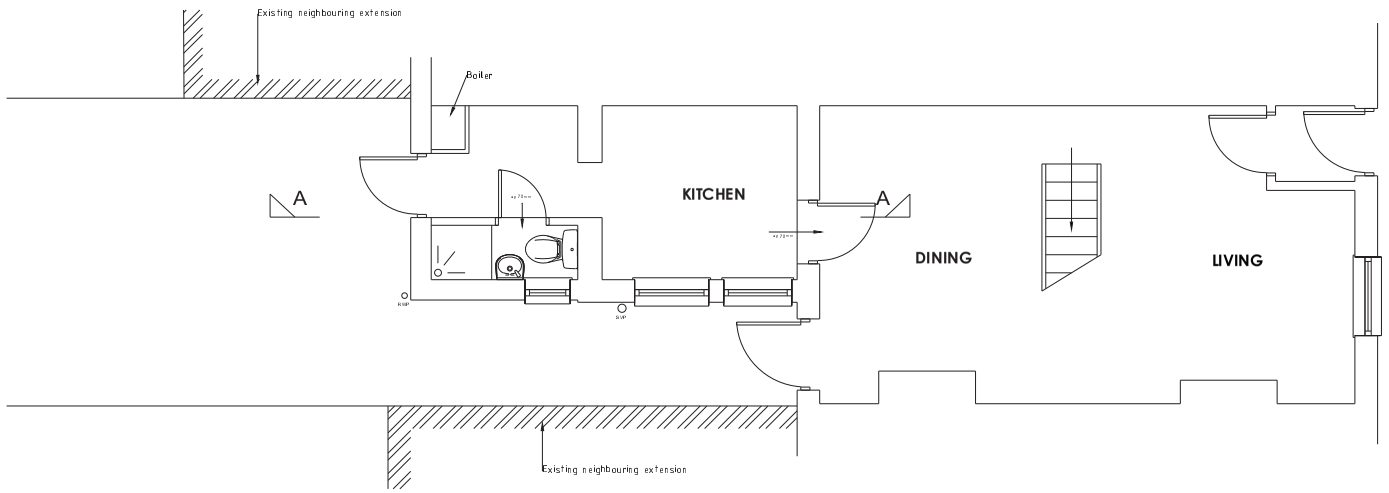

Ground Floor Plan

look. design | planning | build
lookdesignandbuild.co.uk
e: office@lookdesignandbuild
t: 01243 512 278

0 5 10

© this drawing is the copyright of look. design + build [l.db]. L.db design responsibility is limited to the design of the permanent works as finally constructed by l.db as part of the design + build service.

PROJECT TITLE
Proposed Development at
2 Belle Vue Cottages
Westergate Street
Westergate

DRAWING TITLE: Existing Plans
STATUS: Planning Application
SCALE: 1:100 @ A3
DATE: 16.04.2018
DRAWN BY: JLB
DRAWING No: PA-279-02

No	REVISION	DATE