

Site Block Plan 1:500
OS Tile License No: 100022432



Site Location Plan 1:1250

look. design | planning | build
lookdesignandbuild.co.uk
e: office@lookdesignandbuild
t: 01243 512 278

0 10 20 30 40 50


0 10 20 30 40 50 60 70 80 90 100

© this drawing is the copyright of look. design + build [l.db]. L.db design responsibility is limited to the design of the permanent works as finally constructed by l.db as part of the design + build service.


PROJECT TITLE	Proposed Development at 2 Belle Vue Cottages Westergate Street Westergate
DRAWING TITLE	Site & Location Plan
STATUS	Planning Application
SCALE	as noted @ A3
DATE	16.04.2018
DRAWN BY	JLB
DRAWING No	PA-279-01

No	REVISION	DATE

ARUN DISTRICT COUNCIL AL/46/18/HH

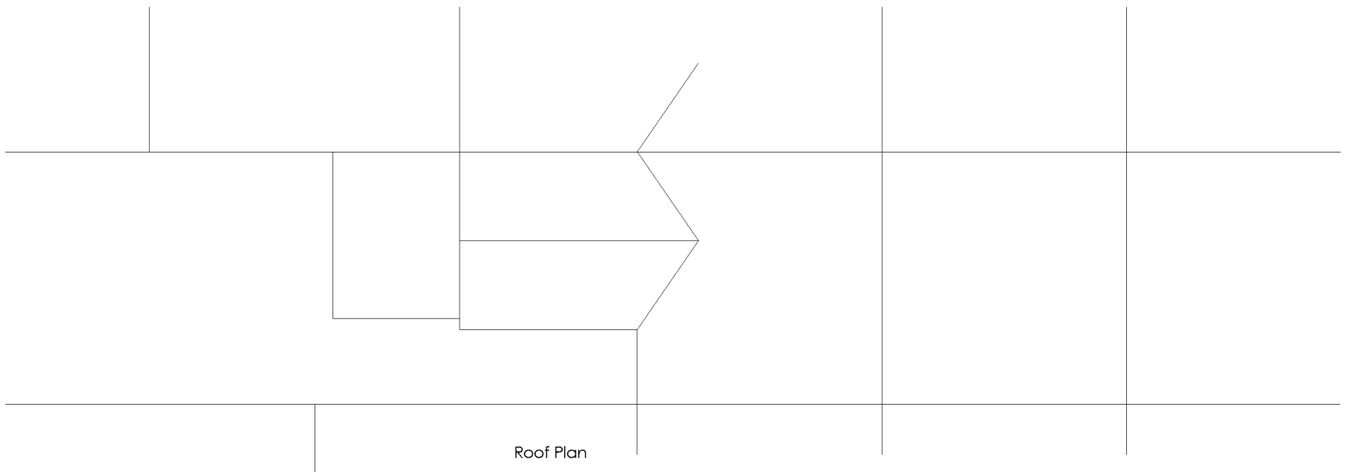

Roof Plan

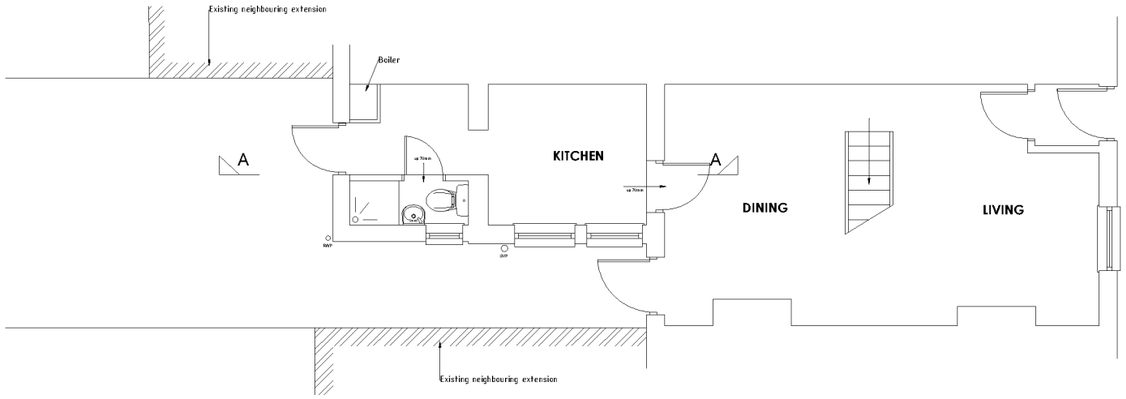

Ground Floor Plan

look. design | planning | build
lookdesignandbuild.co.uk
e: office@lookdesignandbuild
t: 01243 512 278

0 5 10

© this drawing is the copyright of look. design + build [l.db]. L.db design responsibility is limited to the design of the permanent works as finally constructed by l.db as part of the design + build service.

PROJECT TITLE
Proposed Development at
2 Belle Vue Cottages
Westergate Street
Westergate


DRAWING TITLE: Existing Plans
STATUS: Planning Application
SCALE: 1:100 @ A3
DATE: 16.04.2018
DRAWN BY: JLB
DRAWING No: PA-279-02

No	REVISION	DATE

ARUN DISTRICT COUNCIL AL/46/18/HH



Elevation Facing West

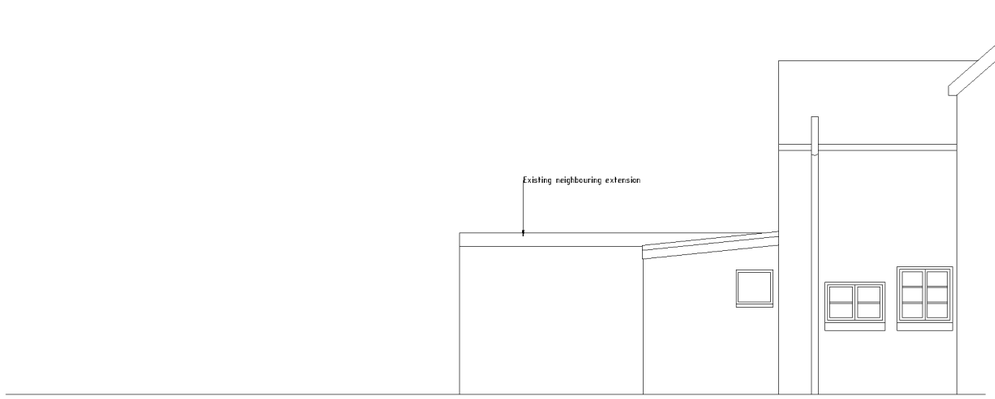

Elevation Facing South

look. design | planning | build

lookdesignandbuild.co.uk
e: office@lookdesignandbuild
t: 01243 512 278

0 5 10


© this drawing is the copyright of look. design + build [l.db]. L.db design responsibility is limited to the design of the permanent works as finally constructed by l.db as part of the design + build service.

PROJECT TITLE
Proposed Development at
2 Belle Vue Cottages
Westergate Street
Westergate

DRAWING TITLE: Existing Elevations
STATUS: Planning Application
SCALE: 1:100 @ A3
DATE: 16.04.2018
DRAWN BY: JLB
DRAWING No: PA-279-03

No	REVISION	DATE

ARUN DISTRICT COUNCIL AL/46/18/HH

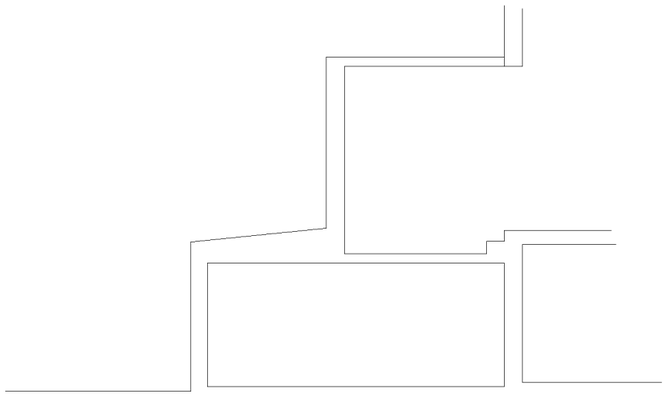

Section A-A

look. design | planning | build
lookdesignandbuild.co.uk
e: office@lookdesignandbuild
t: 01243 512 278

0 5 10

© this drawing is the copyright of look. design + build [l.db]. L.db design responsibility is limited to the design of the permanent works as finally constructed by l.db as part of the design + build service.

PROJECT TITLE
Proposed Development at
2 Belle Vue Cottages
Westergate Street
Westergate

DRAWING TITLE: Existing Section
STATUS: Planning Application
SCALE: 1:100 @ A3
DATE: 16.04.2018
DRAWN BY: JLB
DRAWING No: PA-279-04

No	REVISION	DATE



Site Block Plan 1:500
OS Tile License No: 100022432



Site Location Plan 1:1250

look. design | planning | build
lookdesignandbuild.co.uk
e: office@lookdesignandbuild
t: 01243 512 278

0 10 20 30 40 50


0 10 20 30 40 50 60 70 80 90 100

© this drawing is the copyright of look. design + build [l.db]. L.db design responsibility is limited to the design of the permanent works as finally constructed by l.db as part of the design + build service.

PROJECT TITLE	Proposed Development at 2 Belle Vue Cottages Westergate Street Westergate
DRAWING TITLE	Proposed Site & Location Plan
STATUS	Planning Application
SCALE	as noted @ A3
DATE	16.04.2018
DRAWN BY	DE
DRAWING No	PA-279-05

No	REVISION	DATE


ARUN DISTRICT COUNCIL AL/46/18/HH

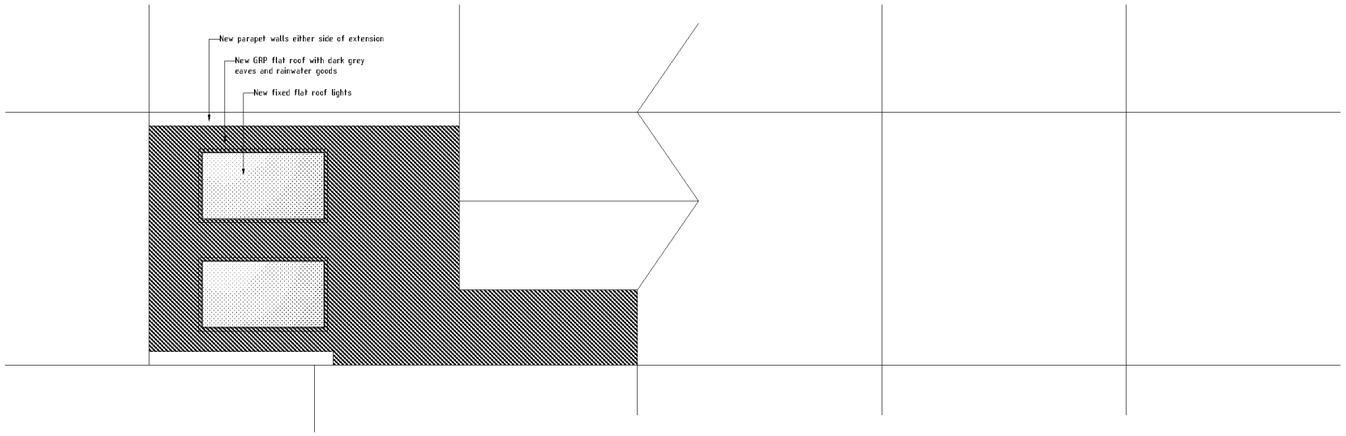


Roof Plan



Elevation Facing West

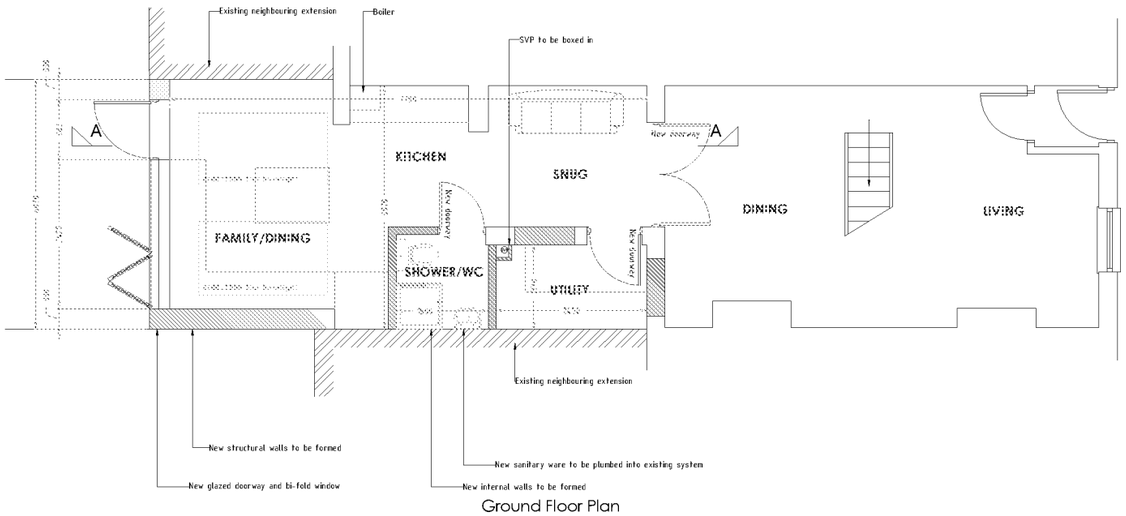

Ground Floor Plan

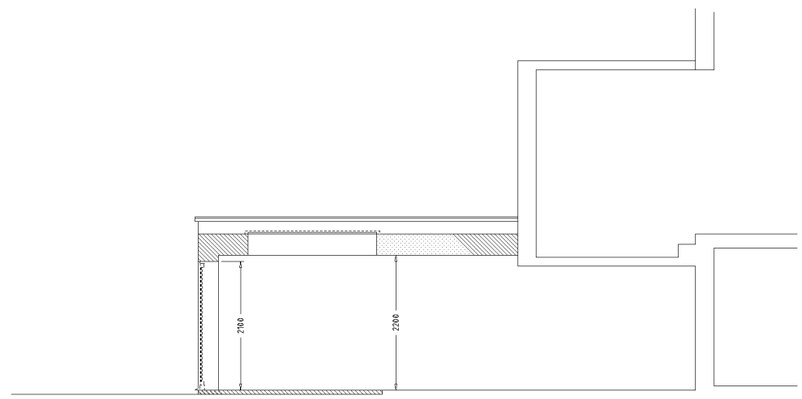

Section A-A

look. design | planning | build
lookdesignandbuild.co.uk
e: office@lookdesignandbuild
t: 01243 512 278

0 5 10

© this drawing is the copyright of look. design + build [l.db]. L.db design responsibility is limited to the design of the permanent works as finally constructed by l.db as part of the design + build service.

PROJECT TITLE
Proposed Development at
2 Belle Vue Cottages
Westergate Street
Westergate

DRAWING TITLE: Proposed Plans, Elevation & Section
STATUS: Planning Application
SCALE: 1:100 @ A3
DATE: 16.04.2018
DRAWN BY: DE
DRAWING NO: PA-279-06

No	REVISION	DATE

ARUN DISTRICT COUNCIL AL/46/18/HH



Site Block Plan 1:200
OS Tile License No: 100022432

look. design | planning | build
lookdesignandbuild.co.uk
e: office@lookdesignandbuild
t: 01243 512 278

© this drawing is the copyright of look. design + build [l.db]. L.db design responsibility is limited to the design of the permanent works as finally constructed by l.db as part of the design + build service.

PROJECT TITLE
Proposed Development at
2 Belle Vue Cottages
Westergate Street
Westergate

DRAWING TITLE: Proposed Block Plan
STATUS: Planning Application
SCALE: as noted @ A3
DATE: 16.04.2018
DRAWN BY: DE
DRAWING No: PA-279-07

No	REVISION	DATE

ARUN DISTRICT COUNCIL AL/46/18/HH