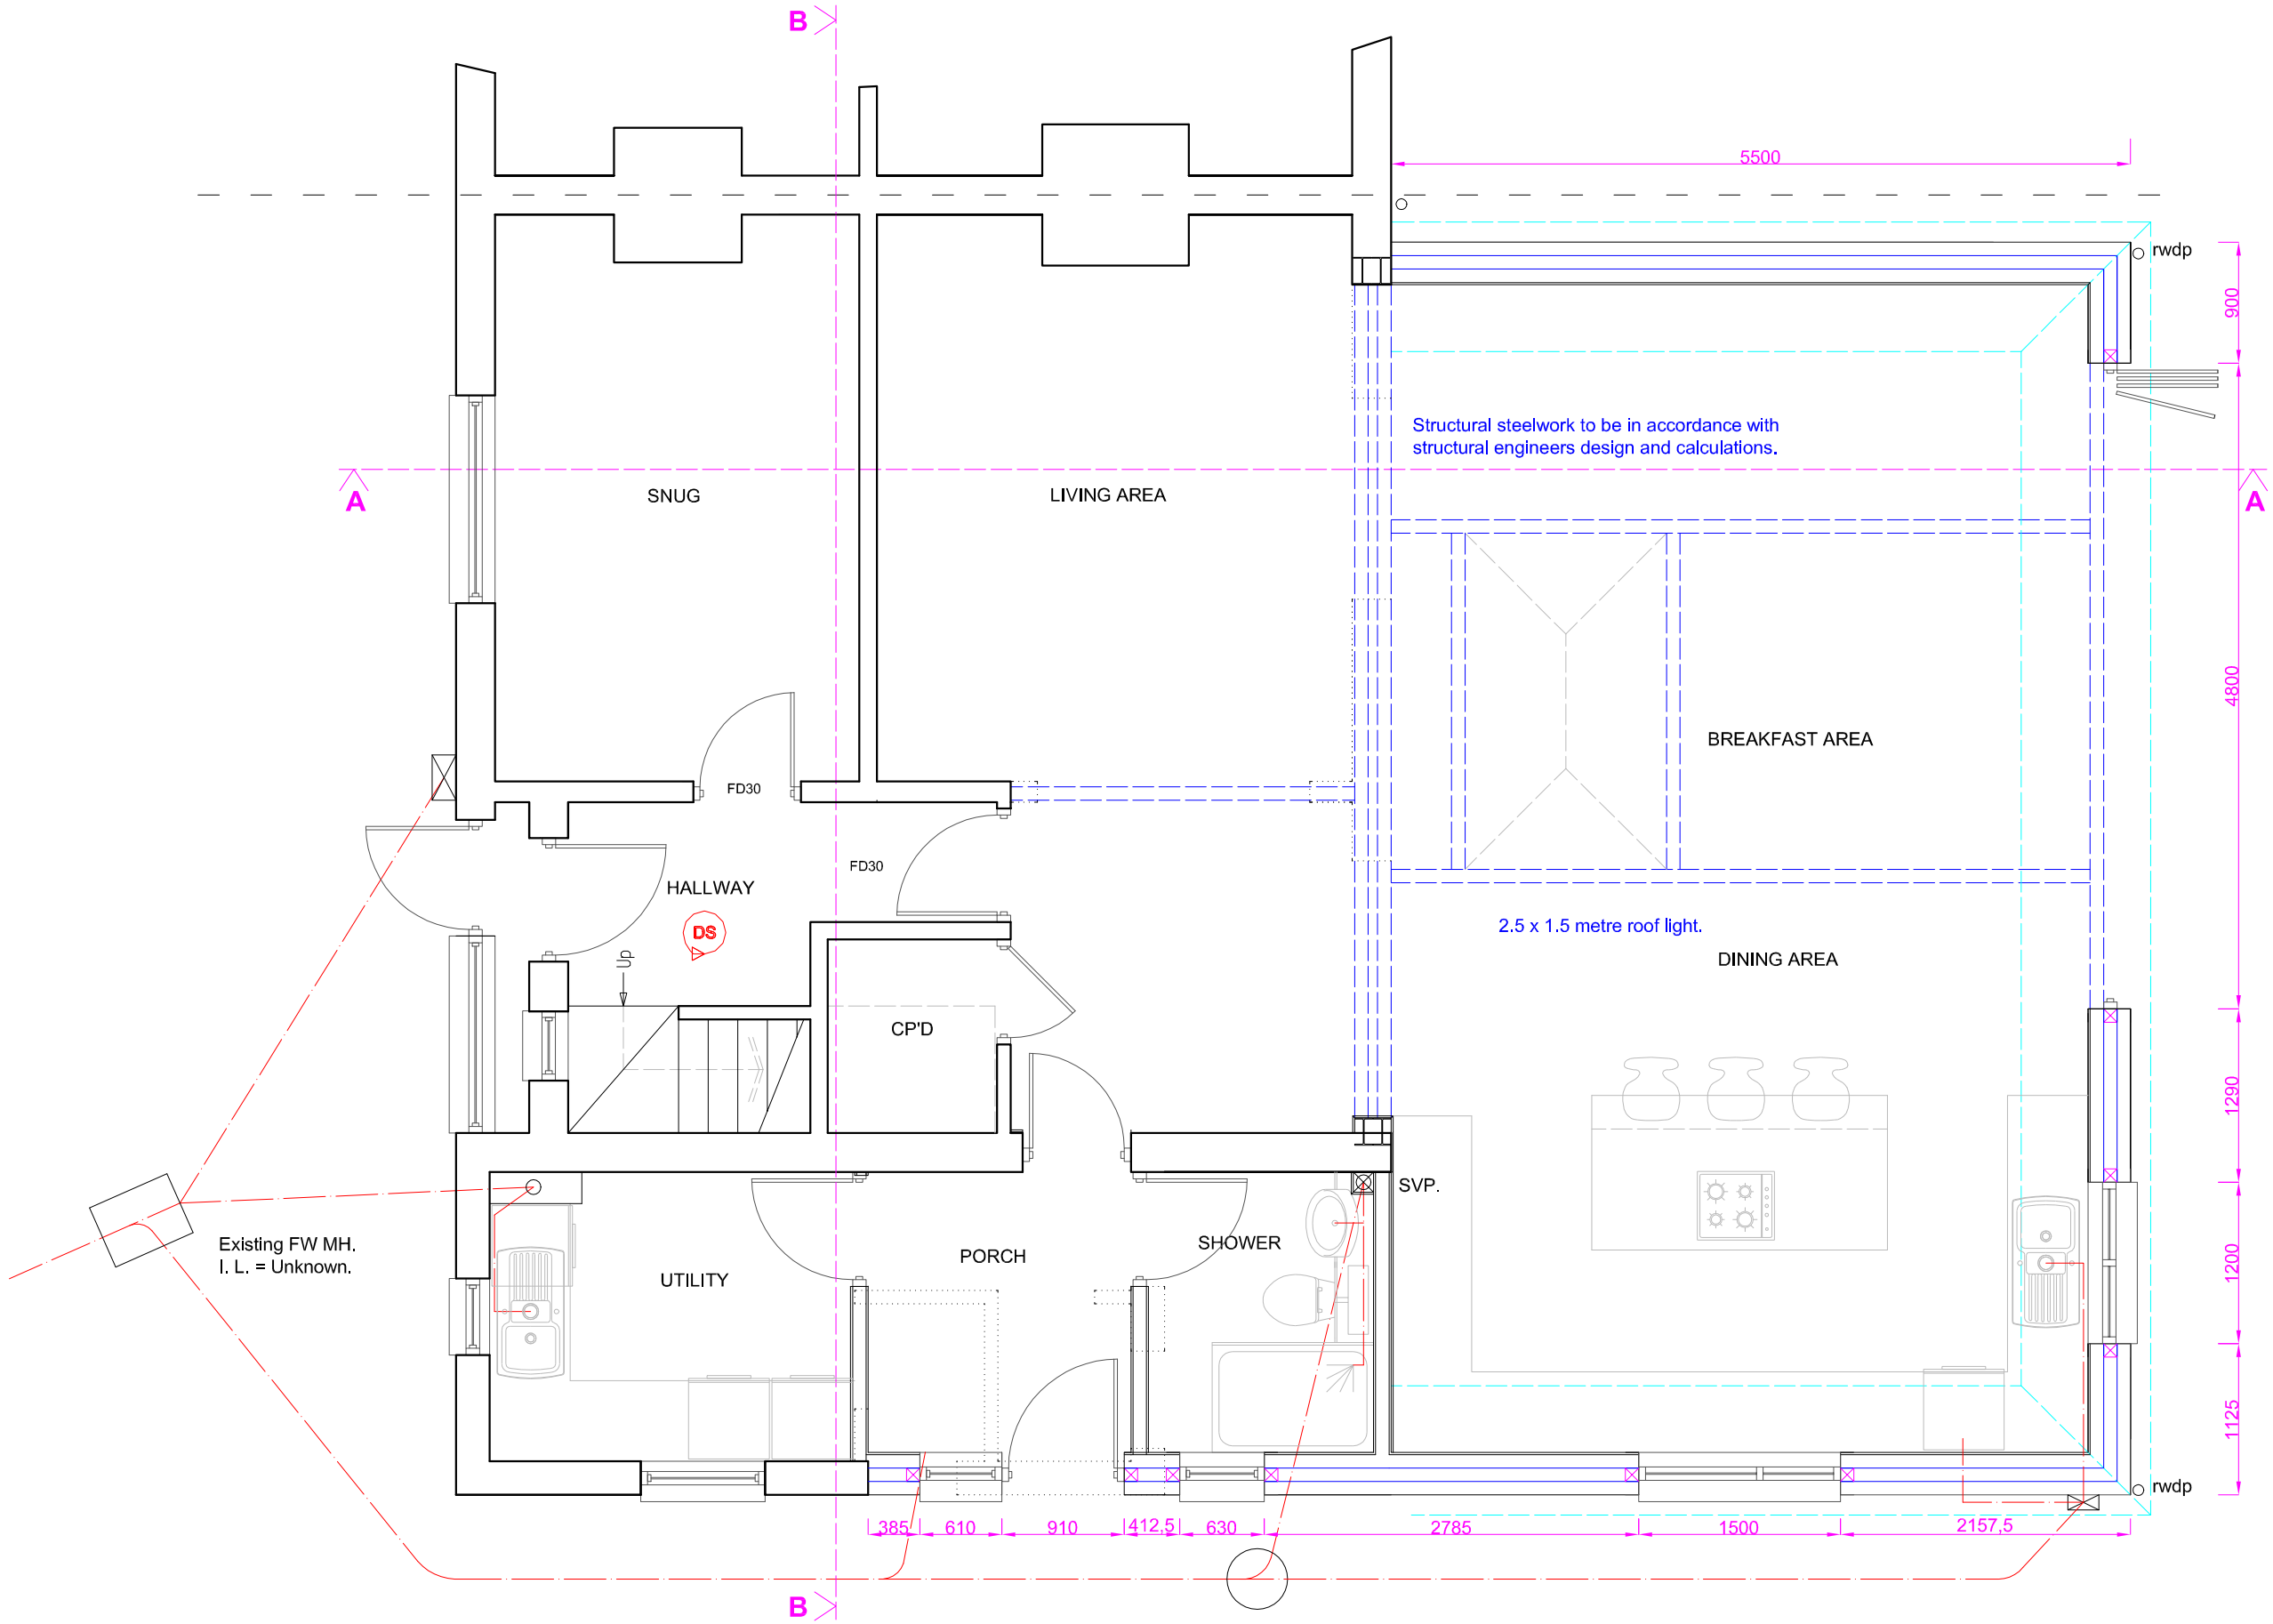


SCALE 0 1 2 3 4 5 METRES

PROPOSED GROUND FLOOR PLAN

Scale 1:50 on A3

SUSSEX BUILDING CONSULTANCY LIMITED

32 IVY LANE, WESTERGATE,
CHICHESTER, WEST SUSSEX.

SCALE - 1/50 REV - DATE - 02/07/2026

partner LABC
3 NORTHCOTE ROAD
BOGNOR REGIS
PO21 5LZ
TEL/FAX - (01243) 861379