

note:
1. this drawing is the copyright of PH Design and is not to be reproduced without consent.
2. the contractor is to check all dimensions and levels before site works commence and/or preparation of workshop drawings.

revision	date	amendment
A	16.9.21	PLANNING APP REVISION
B	17.9.21	PLANNING APP REVISION
C	14.1.22	BUILDING REGULATION DRAWING
D	10.5.22	REVISED SOAKAWAY SIZE

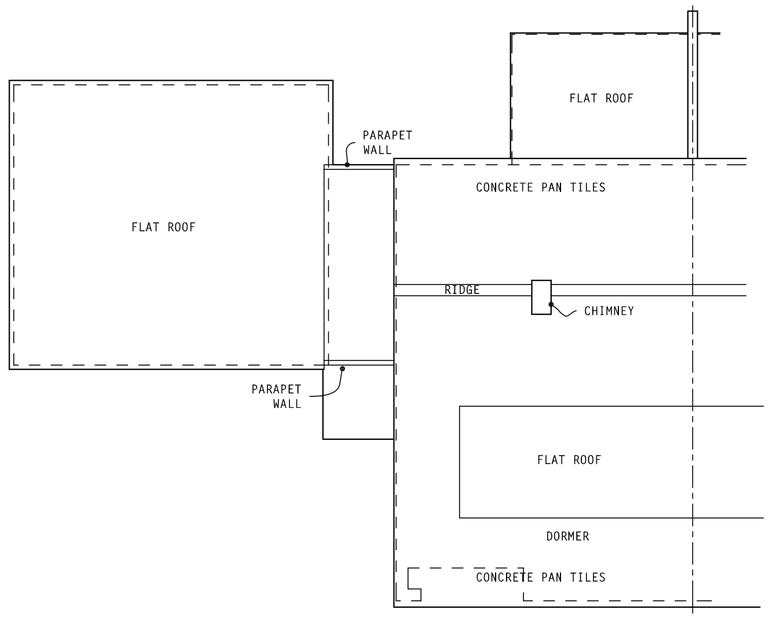

existing roof plan

SCALE 1:100

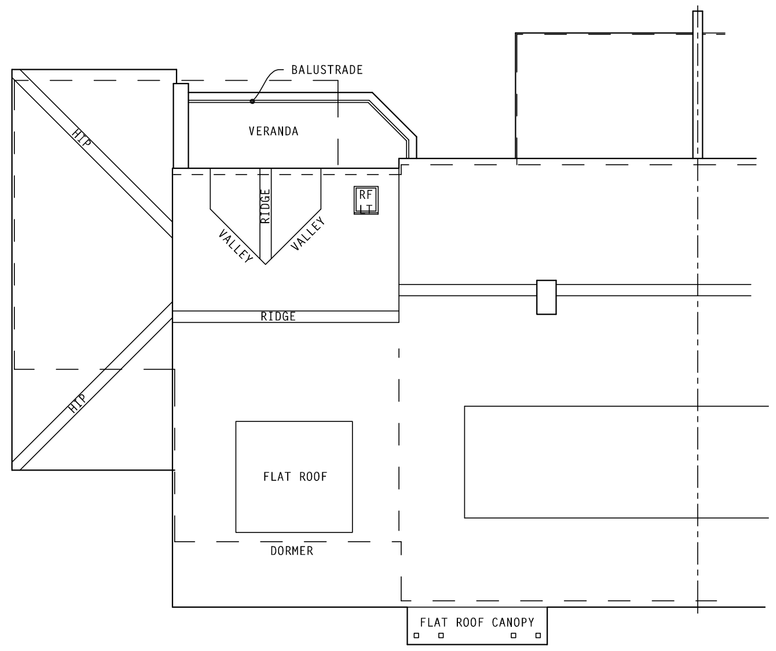


proposed roof plan

SCALE 1:100



location plan

SCALE 1:1250
CROWN COPYRIGHT RESERVED.
LICENCE SR 100028450

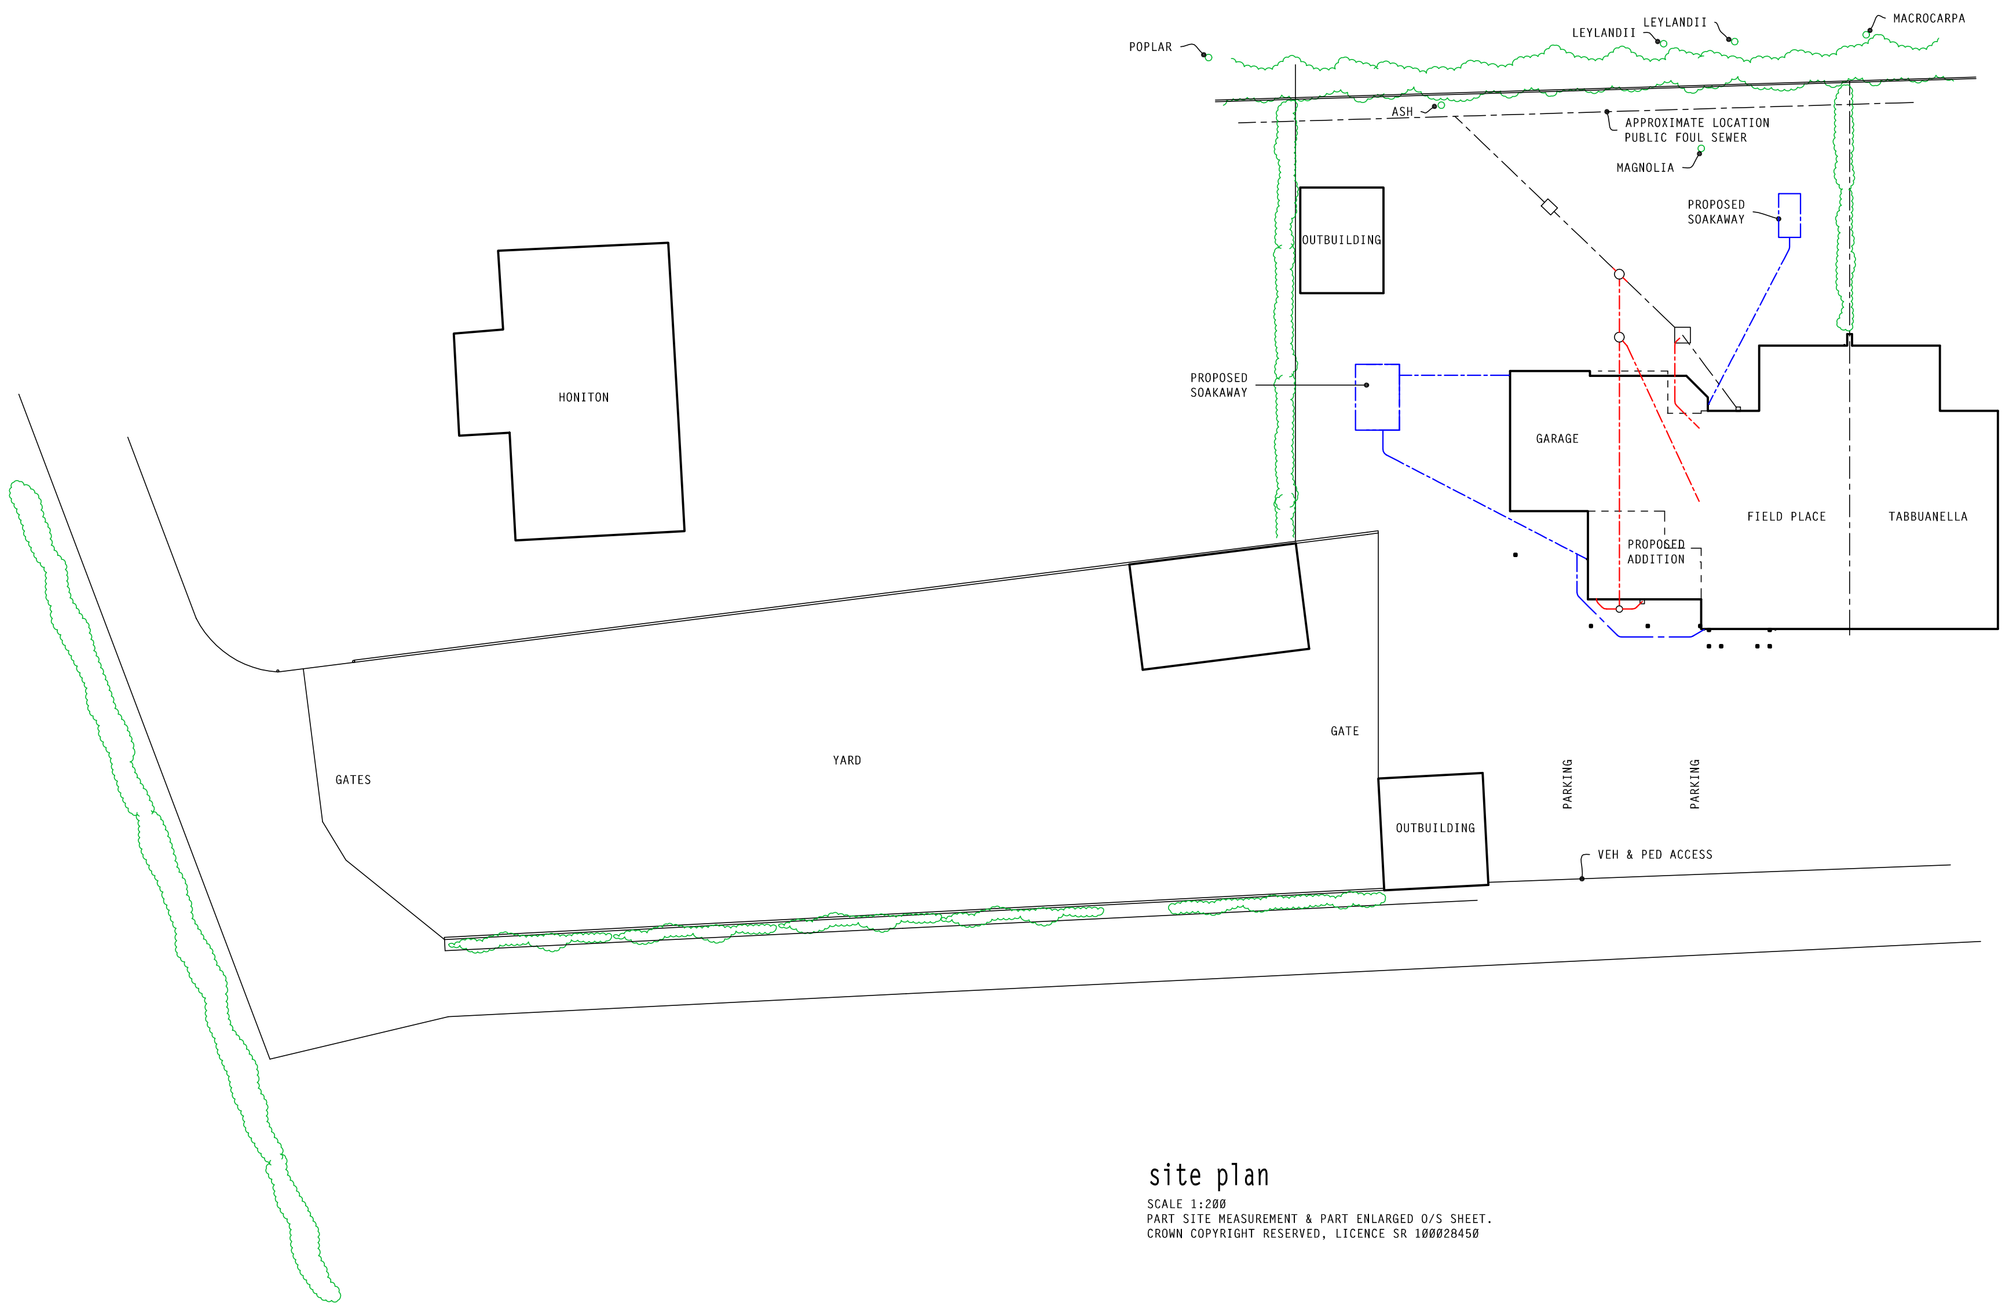

site plan

SCALE 1:200
PART SITE MEASUREMENT & PART ENLARGED O/S SHEET.
CROWN COPYRIGHT RESERVED, LICENCE SR 100028450

building regulation drawing

scale in metres 1:200
0 5 10 15 20

scale in metres 1:1250
0 25 50 75 100 125

scale in metres 1:100
0 2 4 6 8 10

scale in metres 1:50
0 1 2 3 4 5

client: Mr & Mrs A Martin

project: proposed alterations & addition, Field Place, Nyton Road, Aldingbourne PO20 3UA

PH DESIGN
architectural consultants
3 chapel street chichester
w.sussex PO19 1BU
tel:(01243) 781760

project: 21/C04
drawing no: 3d
date: Aug 2021

ARCHITECTS' COUNCIL AUTHORISED