AMAN DISTRICT COUNCIL ALDBSMPL

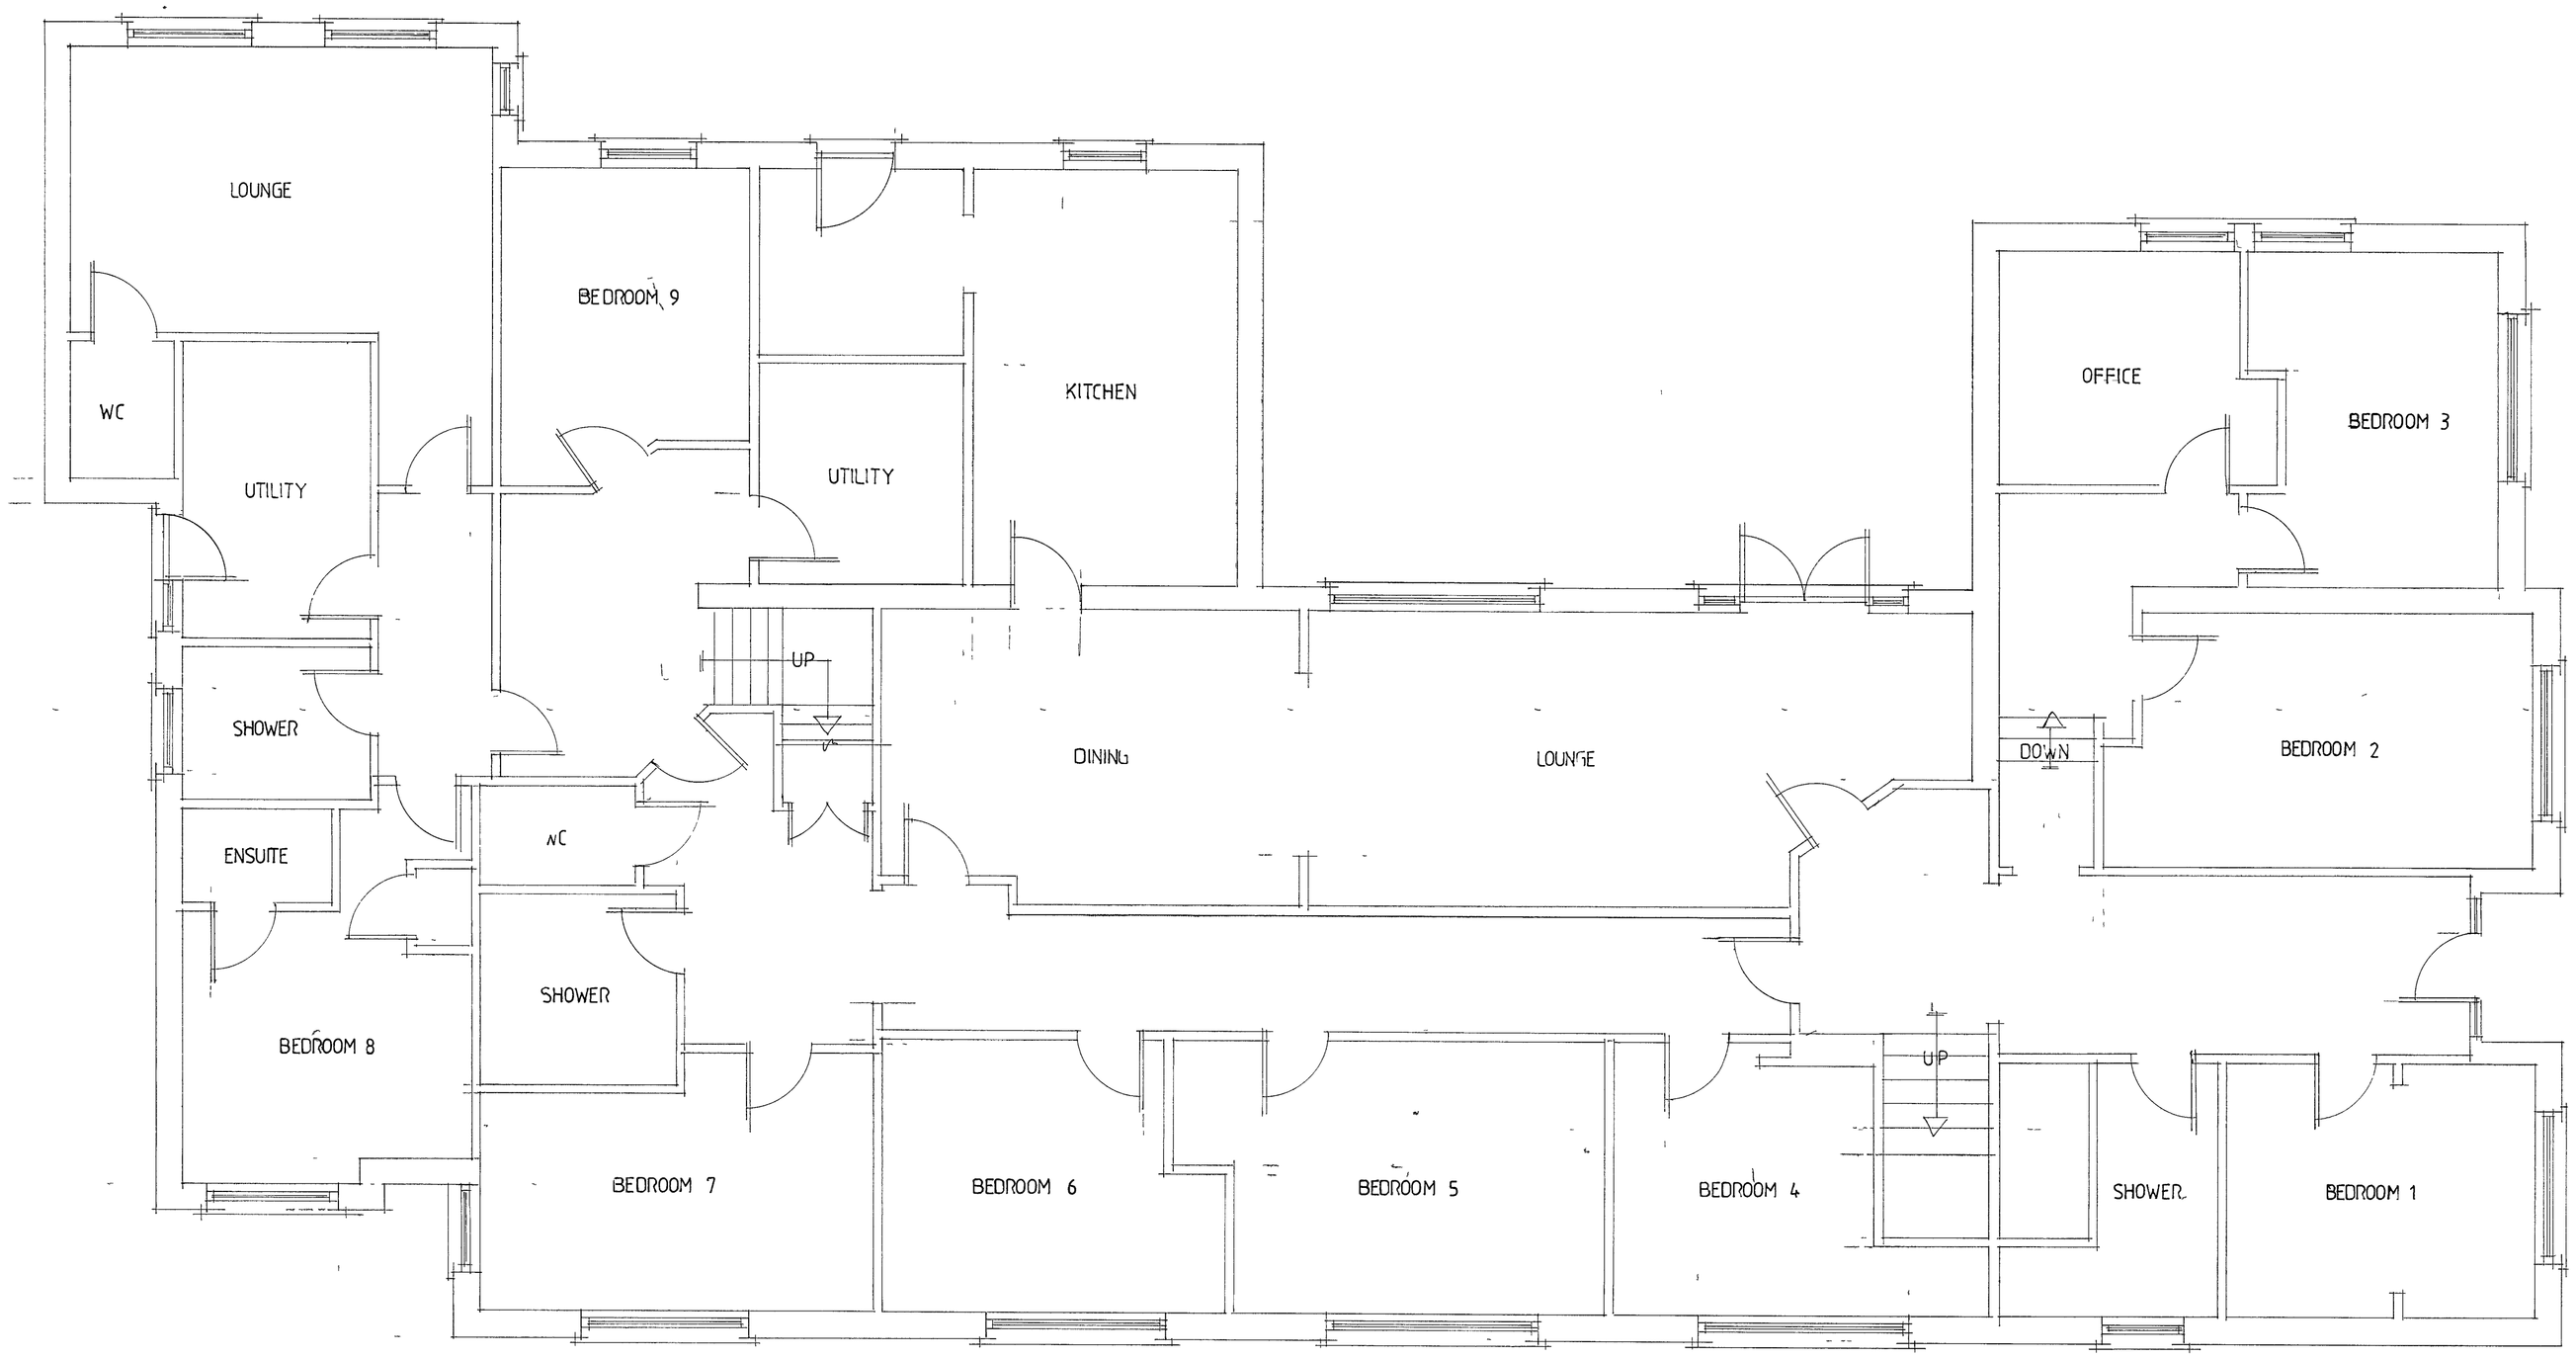

EXISTING GROUND FLOOR PLAN

A		
	Date	Revision

© copyright

THORNS YOUNG
ARCHITECTURAL

THORNS-YOUNG LTD
CHARTERED BUILDING CONSULTANTS
Website www.thornsyoung.co.uk

Fareham
21 Middle Road
Park Gate
SO31 7GH
Tel (01329) 888 322

Portsmouth
232 London Road
North End
PO2 9JQ
Tel (02392) 672 883

Client
MR C FRIEL

Job Title
ALDINGBORNE COTTAGE
WESTERGATE ST

Drawing Title
EXISTING G F PLAN

Scale 1 50 at A1

Date JULY 2018 Drawn by CP

Drg No PG 3047 18 1 Rev -

ARCHITECTURAL 594 x 841mm A1