ARUN DISTRICT COUNCIL:AW/100/8

EXISTING ELEVATIONS SCALE 1:100

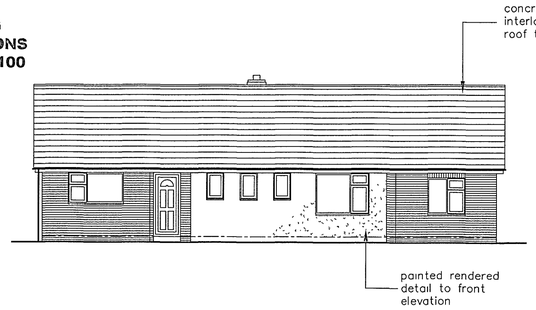

EAST ELEVATION

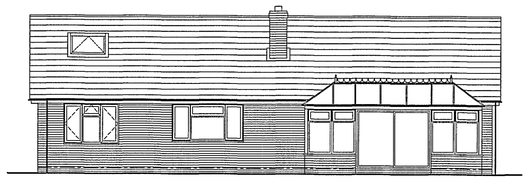

WEST ELEVATION

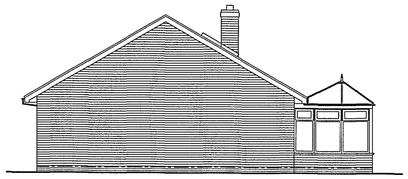

NORTH ELEVATION

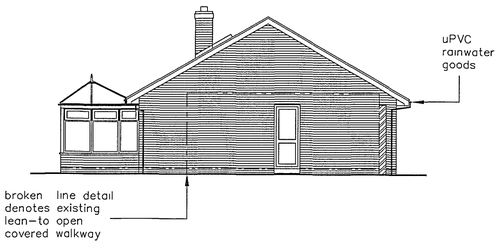

SOUTH ELEVATION

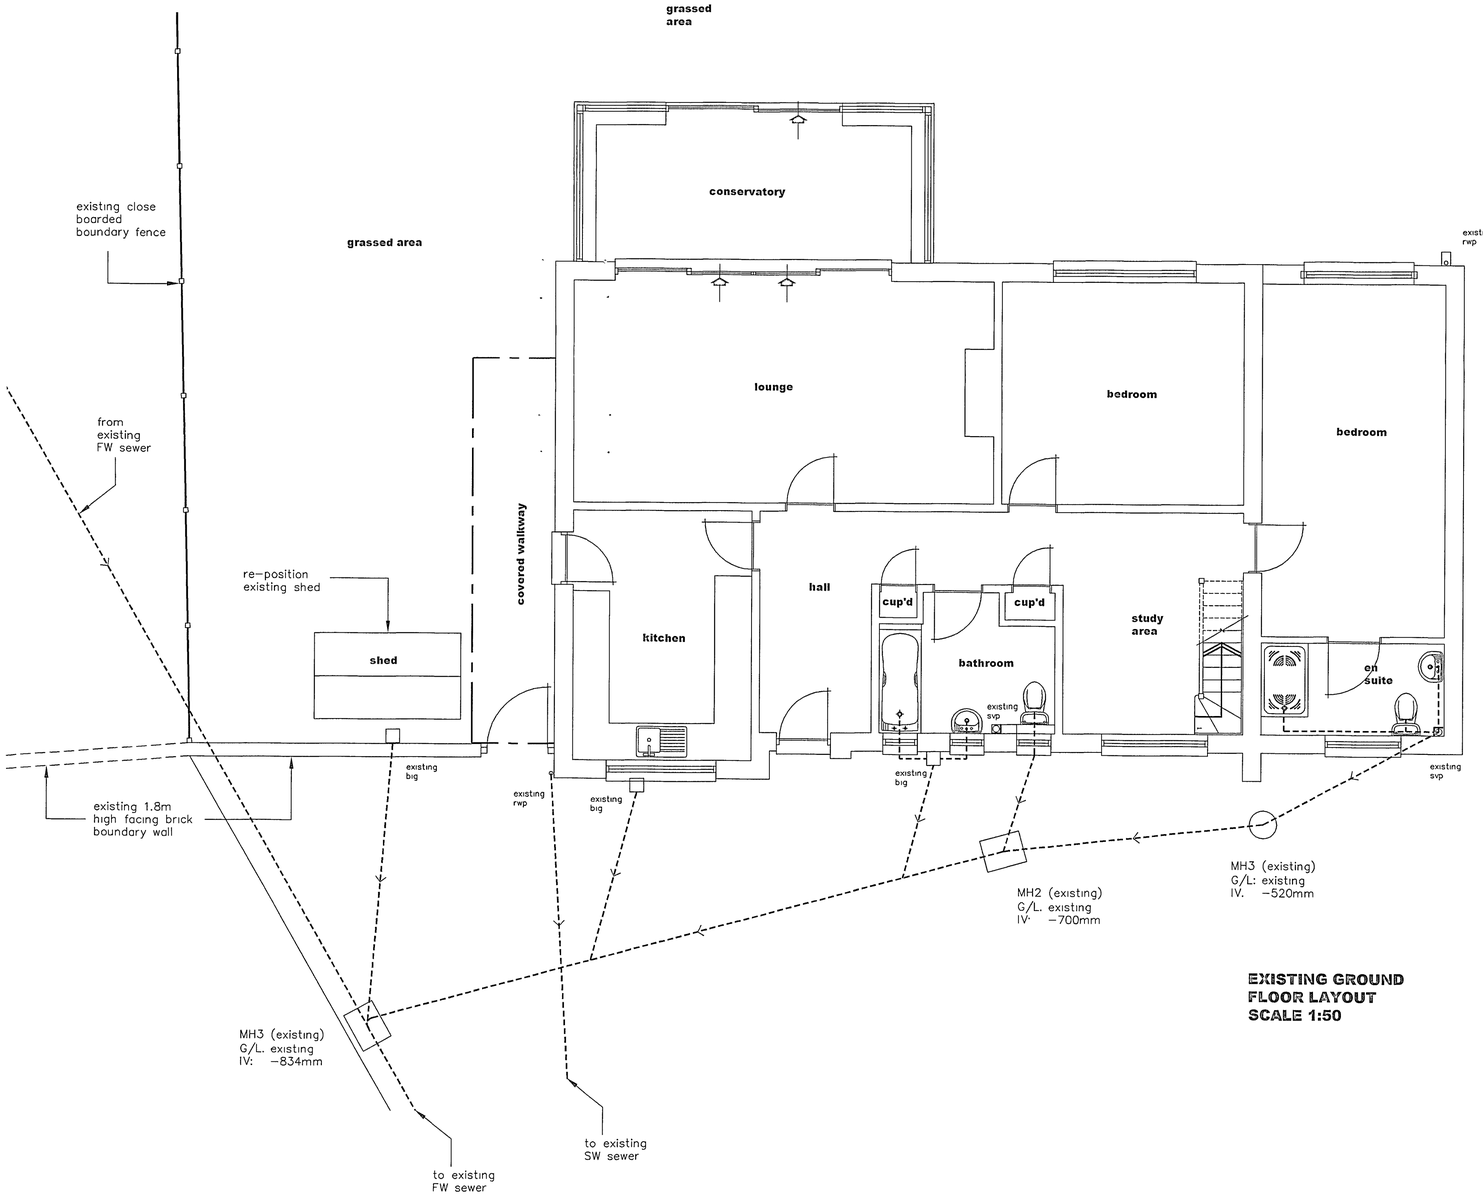

EXISTING GROUND FLOOR LAYOUT SCALE 1:50

SITE LOCATION SCALE 1:1250

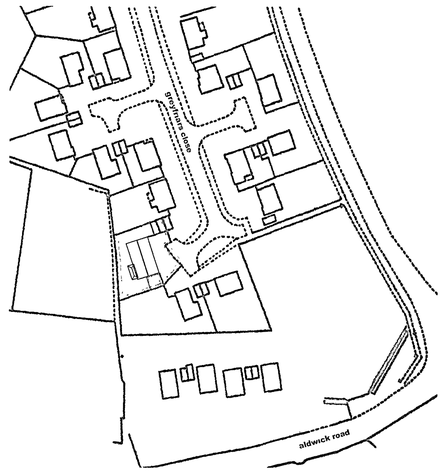

AMENDMENTS

NOTES

The design and construction of this project shall be in accordance with the current Building Regulations & NHBC Standards These notes & drawings have been prepared soley for the purpose of Planning & Building Regulation approval

Do not scale from this drawing unless for Planning purposes All dimensions to be checked on-site and any alterations to be approved by the Architect and/or client prior to any work commencing

Ordnance Survey Copyright License No WL8713

This drawing to be copyright and to be read in conjunction with all other drawings

PM DWG
26 Hill Park Road
Gosport-Hants-PO12 3EB
Tel/Fax 023 9235 0892
Mobile 07753 116 555
e-mail pm drawing@ntlworld com

CLIENT NAME & ADDRESS	PROJECT ADDRESS
Mr & Mrs M Wadey 28 Greyfriars Close West Meads Bognor Regis PO21 5RH	28 Greyfriars Close West Meads Bognor Regis PO21 5RH

DRAWING DETAILS

PLANNING & BUILDING REGULATION DRAWING

Existing ground floor layout , elevations & site location

PROJECT No	DWG No	REV No
PM/65	1	
SCALE	DRAWN	CHK'D
1 50/1 100/1 1250	MEC	MKW