




First Floor Plan

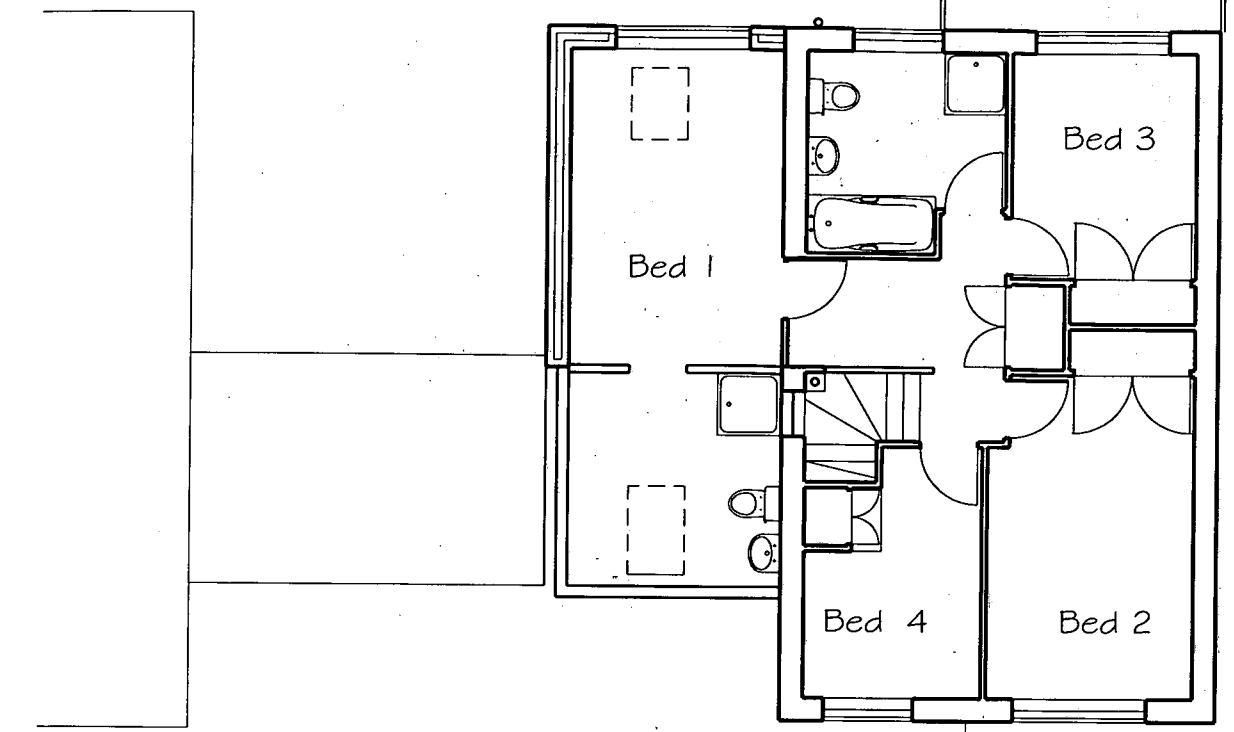


Ground Floor Plan

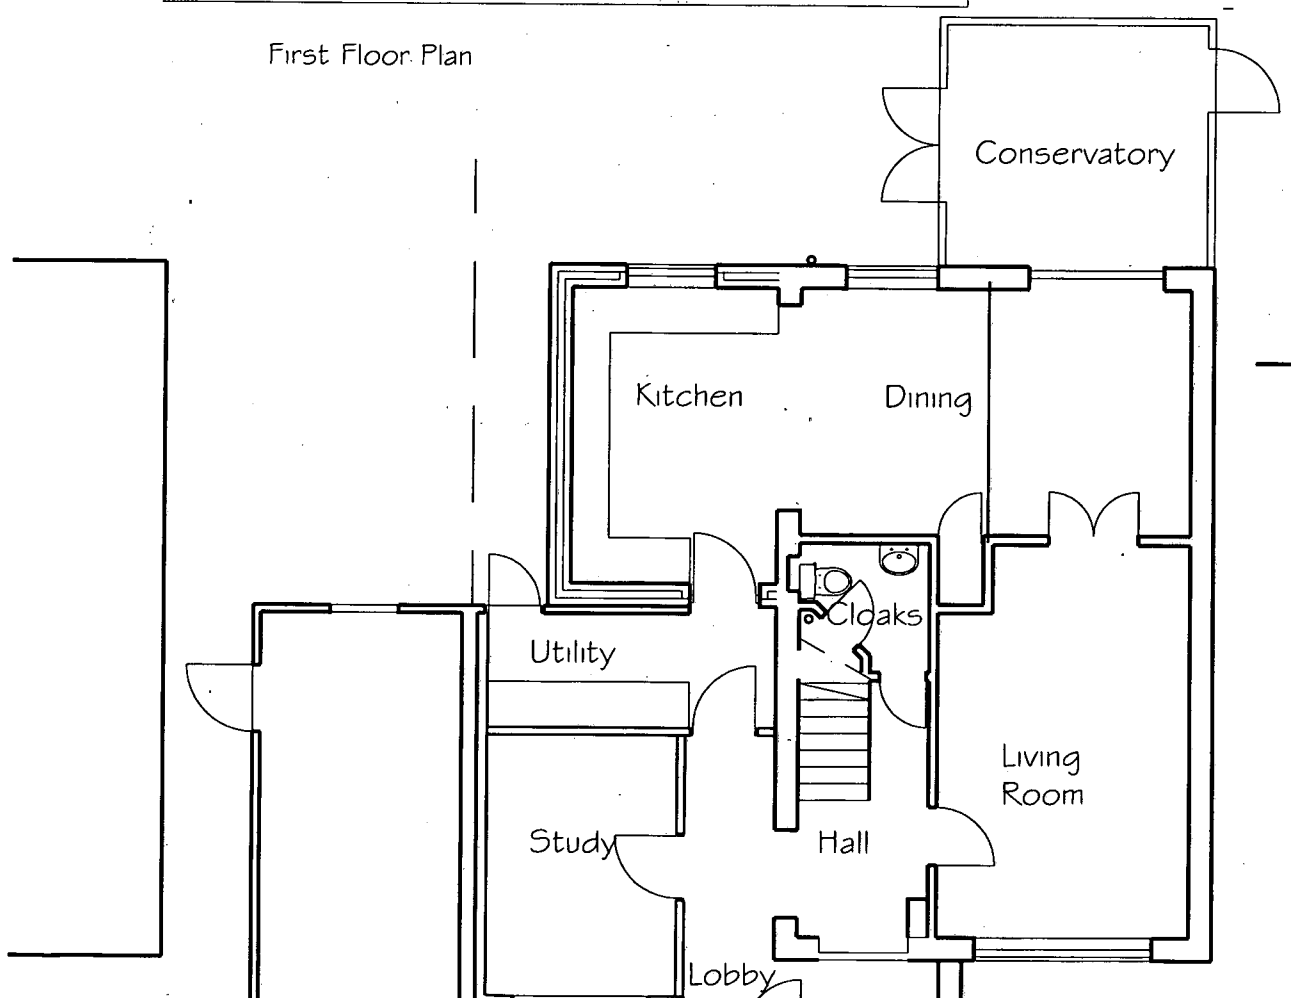

South Elevation

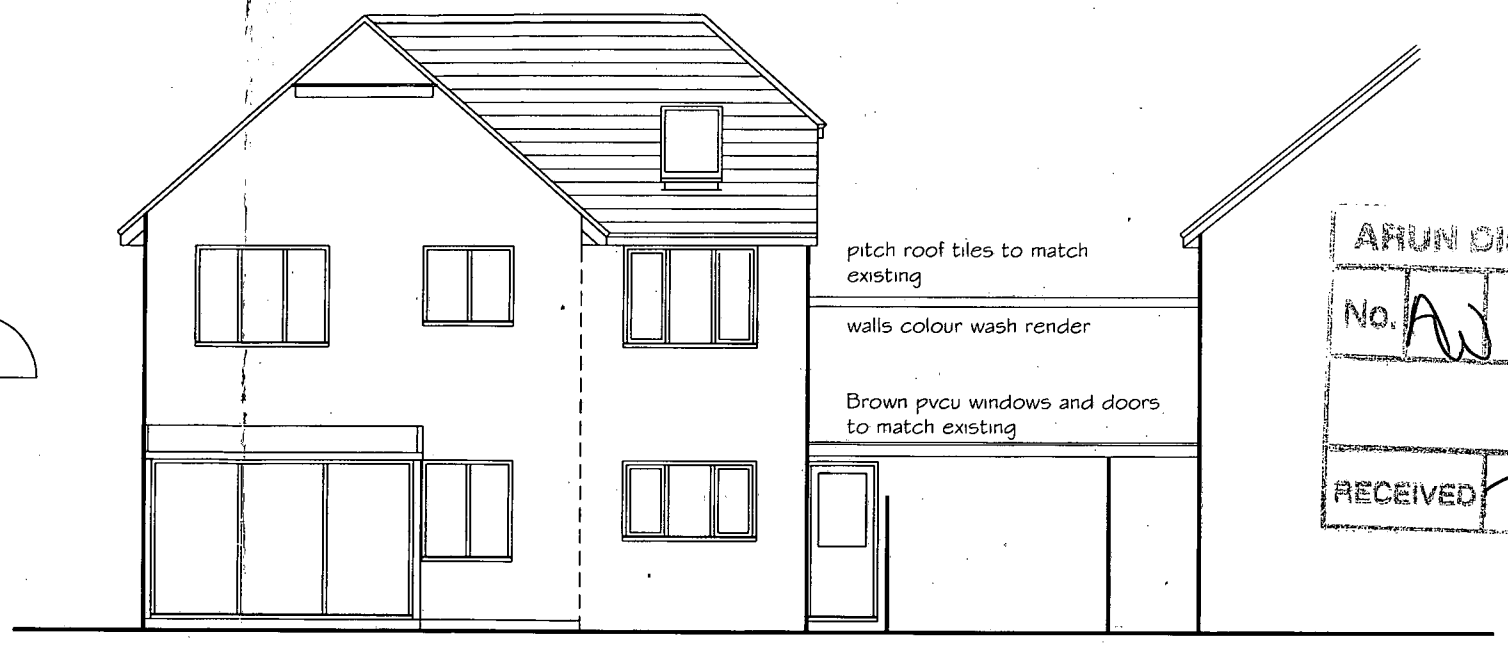

North Elevation

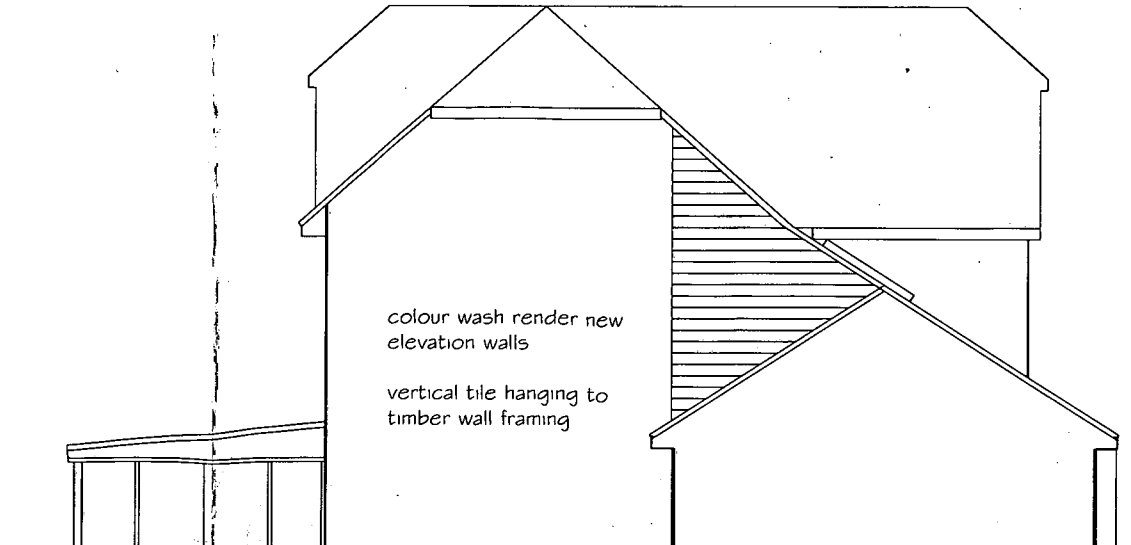

West Elevation

Notes

Do not scale from this drawing, except for planning purposes. Use figured dimensions only.

All dimensions must be checked on site prior to commencement of work.

Where applicable this drawing is to be read in conjunction with other consultants' drawings.

This drawing is the copyright of Architectural Services

ARUN DISTRICT COUNCIL
No. AW 101 07
RECEIVED 30/4/07

Rev	Date	Amendment	Checked

Architectural Services
100 Gravits Lane, Bognor Regis
West Sussex PO21 5LW
Tel. 01243 866689
Day Mob 07708005700
will-matthews@supanet.com
Technologists & Design Consultants

For
U Quinton

Project
3 Kenlegh
Aldwick Felds
Bognor Regis
PO21 2TS

Drawing
Plans + Elevations
As Proposed

Scale
1:100
@ A3

Date Mar 2007 Drawn wtm

Job number	Drawing number	Revision
06018	P 03	

ARUN DISTRICT COUNCIL AW/101/07 30/04/2007