

1. this drawing is the copyright of PH Design and is not to be reproduced without consent.
2. the contractor is to check all dimensions and levels before site works commence and/or preparation of workshop drawings.


revision	date	amendment

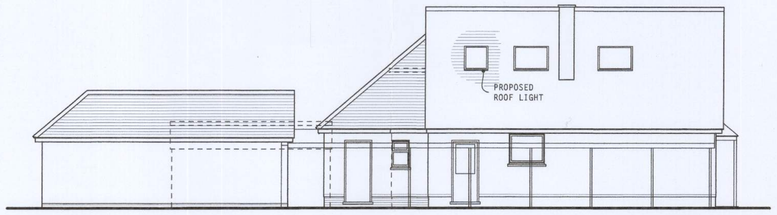


north

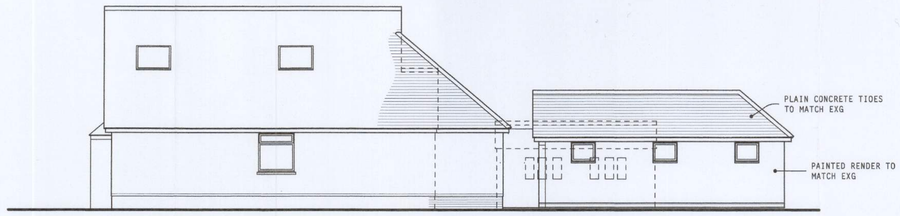


south

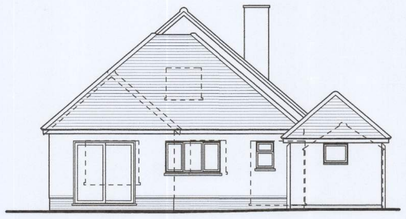


east
proposed elevations
SCALE 1:100

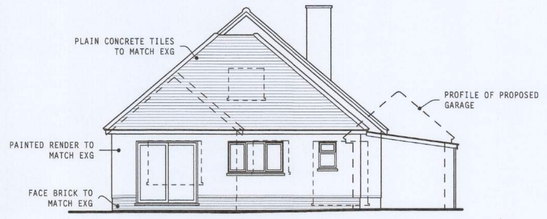

east (excl garage)

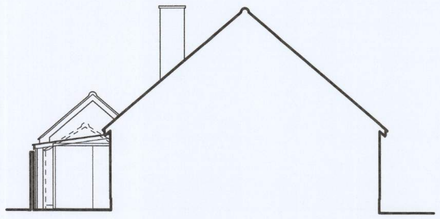


part west (garage)

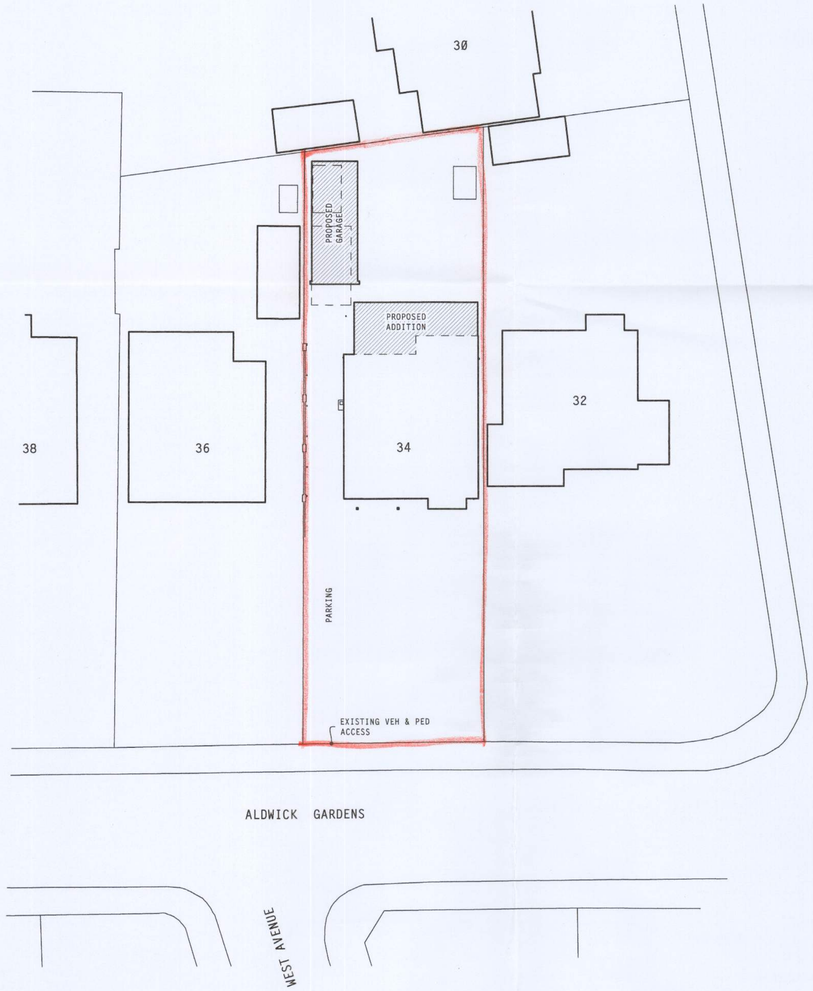

site plan
SCALE 1:200
CROWN COPYRIGHT RESERVED
OS LICENCE SR 100028450



location plan
SCALE 1:1250
CROWN COPYRIGHT RESERVED
OS LICENCE SR 100028450

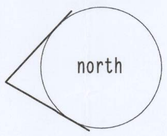

planning application

scale in metres 1:50

0 1 2 3 4 5

client: Mr W. Gage

project: proposed alterations & additions, 34 Aldwick Gardens, Bognor Regis PO21 3QR

PH DESIGN
architectural consultants
3 chapel street chichester
w.sussex PO19 1BU
tel:(01243) 781760

project: 19/C1
drawing no: 5
date: Feb 2019

ARUN DISTRICT COUNCIL AW/102/19/HH