

1. this drawing is the copyright of PH Design and is not to be reproduced without consent.
2. the contractor is to check all dimensions and levels before site works commence and/or preparation of workshop drawings.


revision	date	amendment
A	28.2.19	PLANNING APPLICATION

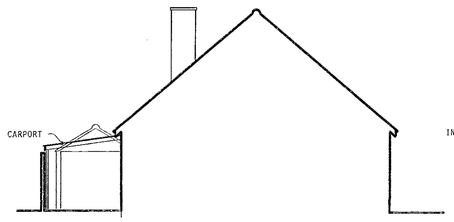


part west (garage)

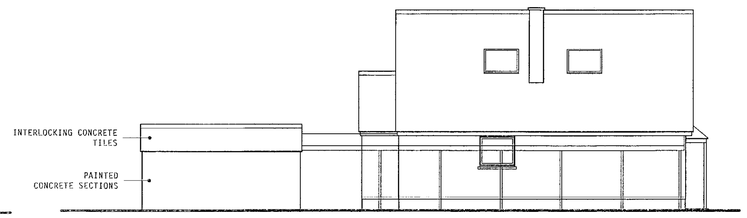


north

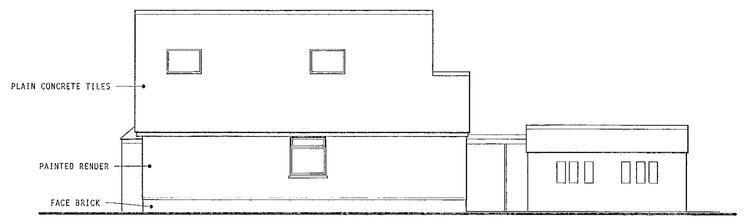


south

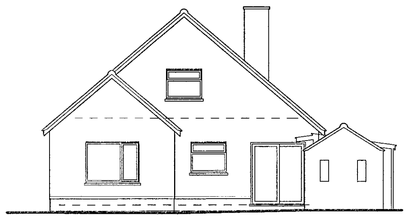


east
existing elevations
SCALE 1:100

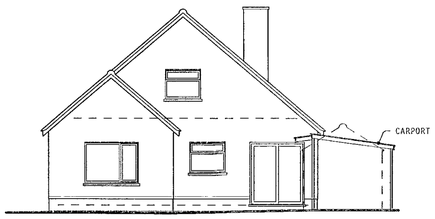


east (excl garage)

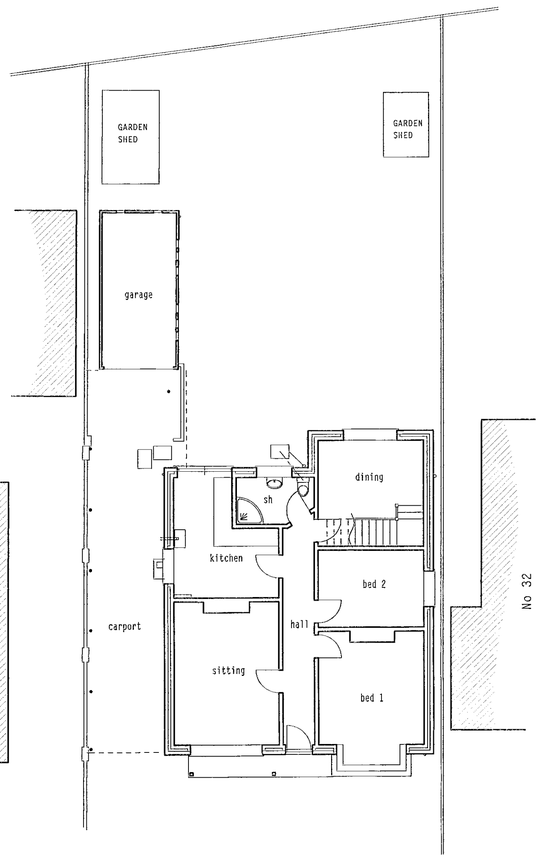


existing ground floor plan
SCALE 1:100

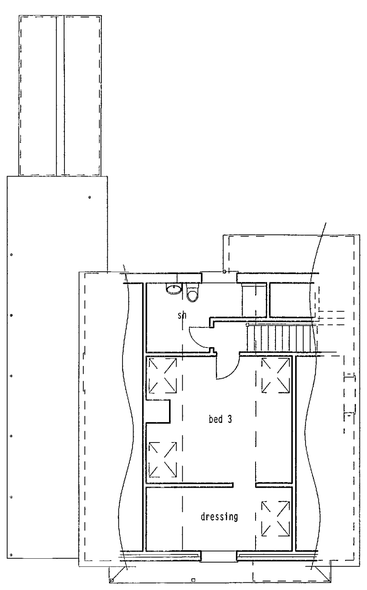


existing first floor plan
SCALE 1:100

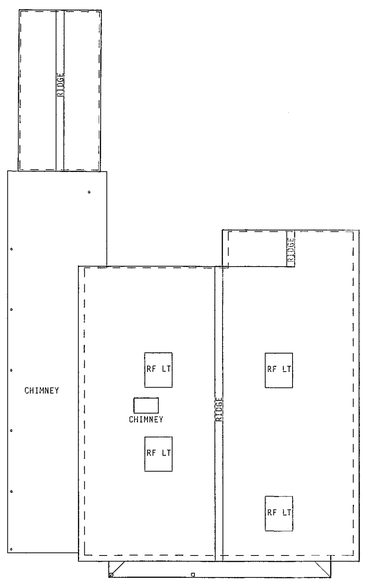

existing roof plan
SCALE 1:100

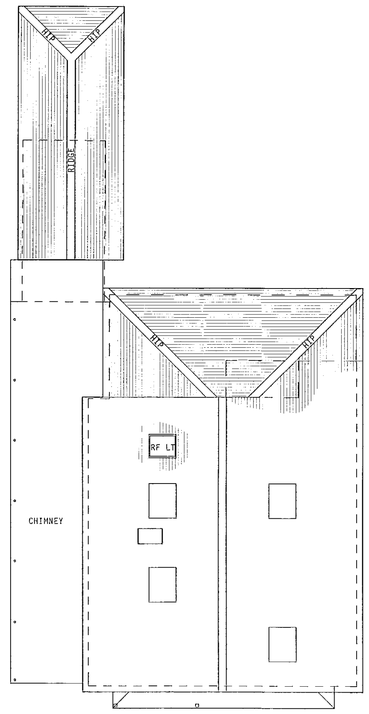

proposed roof plan
SCALE 1:100

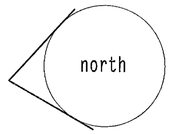

planning application

scale in metres 1:50

Ø 1 2 3 4 5

client: Mr W. Gage

project: proposed alterations & additions, 34 Aldwick Gardens, Bognor Regis PO21 3QR

PH DESIGN
architectural consultants
3 chapel street chichester
w.sussex PO19 1BU
tel:(01243) 781760

project: 19/C1
drawing no: 4
date: March 2019

ARUN DISTRICT COUNCIL AW/102/19/HH