

ARUN DISTRICT COUNCIL:AW/122/06/ 25/05/2006
Second floor plan superseded 18/07/06

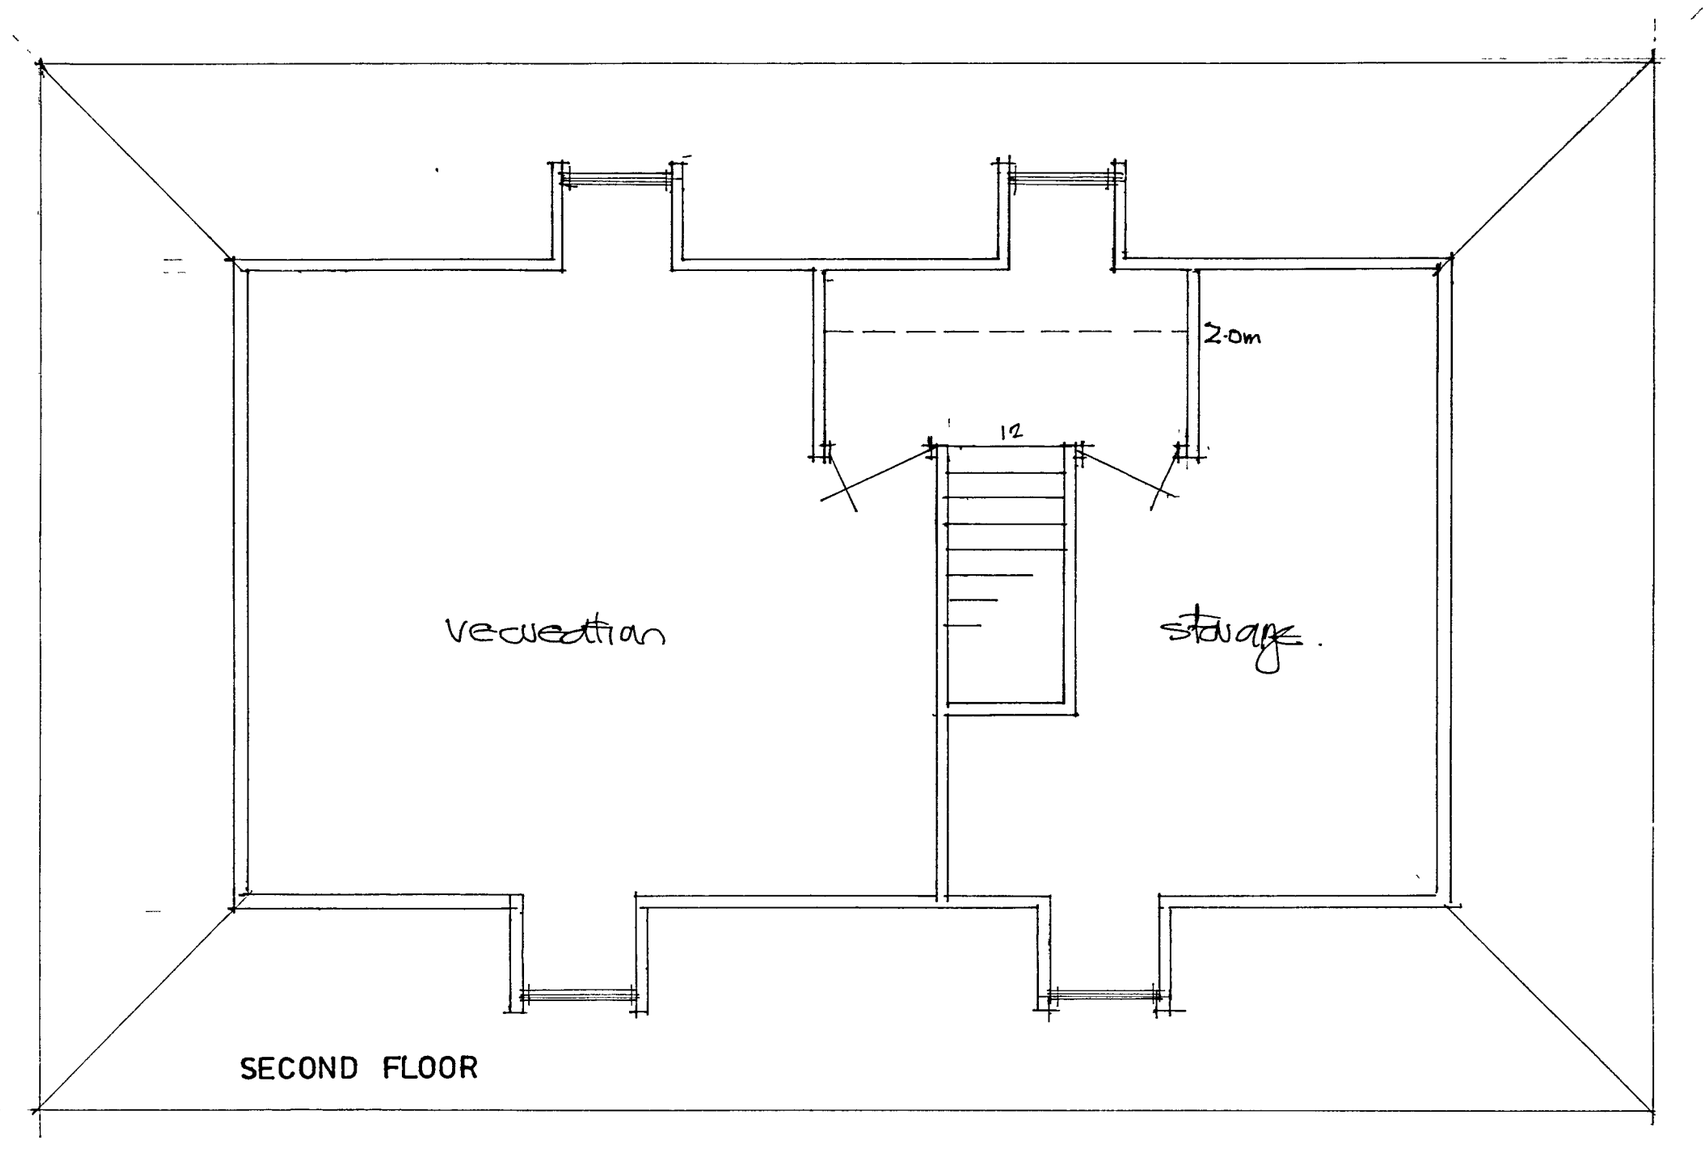

SECOND FLOOR

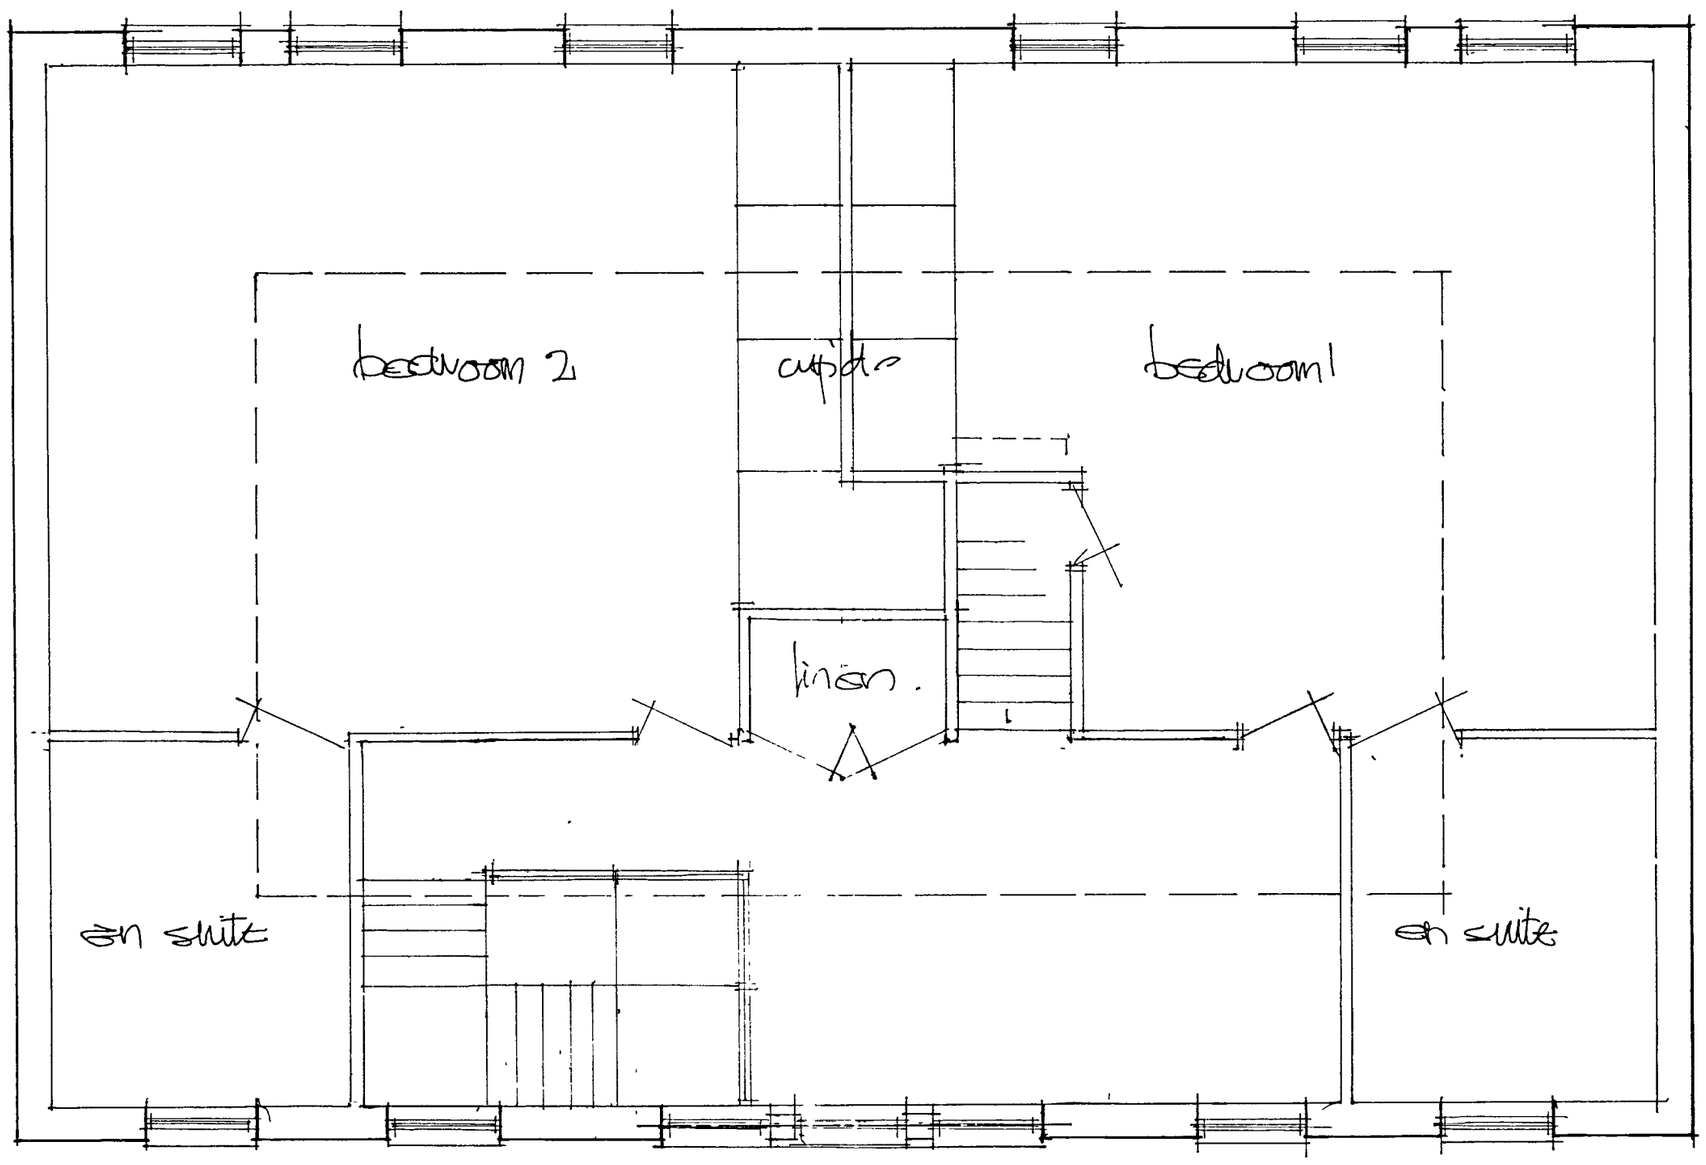

FIRST FLOOR

scale 1:50

plans

proposed house site of 72 The Drive ALDWICK

ARUN DISTRICT COUNCIL
No. AW/122/06
RECEIVED 25/5/06