
ARUN DISTRICT COUNCIL AW/122/19/L

This drawing is the copyright of Manorwood Construction Ltd.

Do not scale from this drawing except for Local Authority planning purposes

All dimensions must be checked on site prior to commencement of works

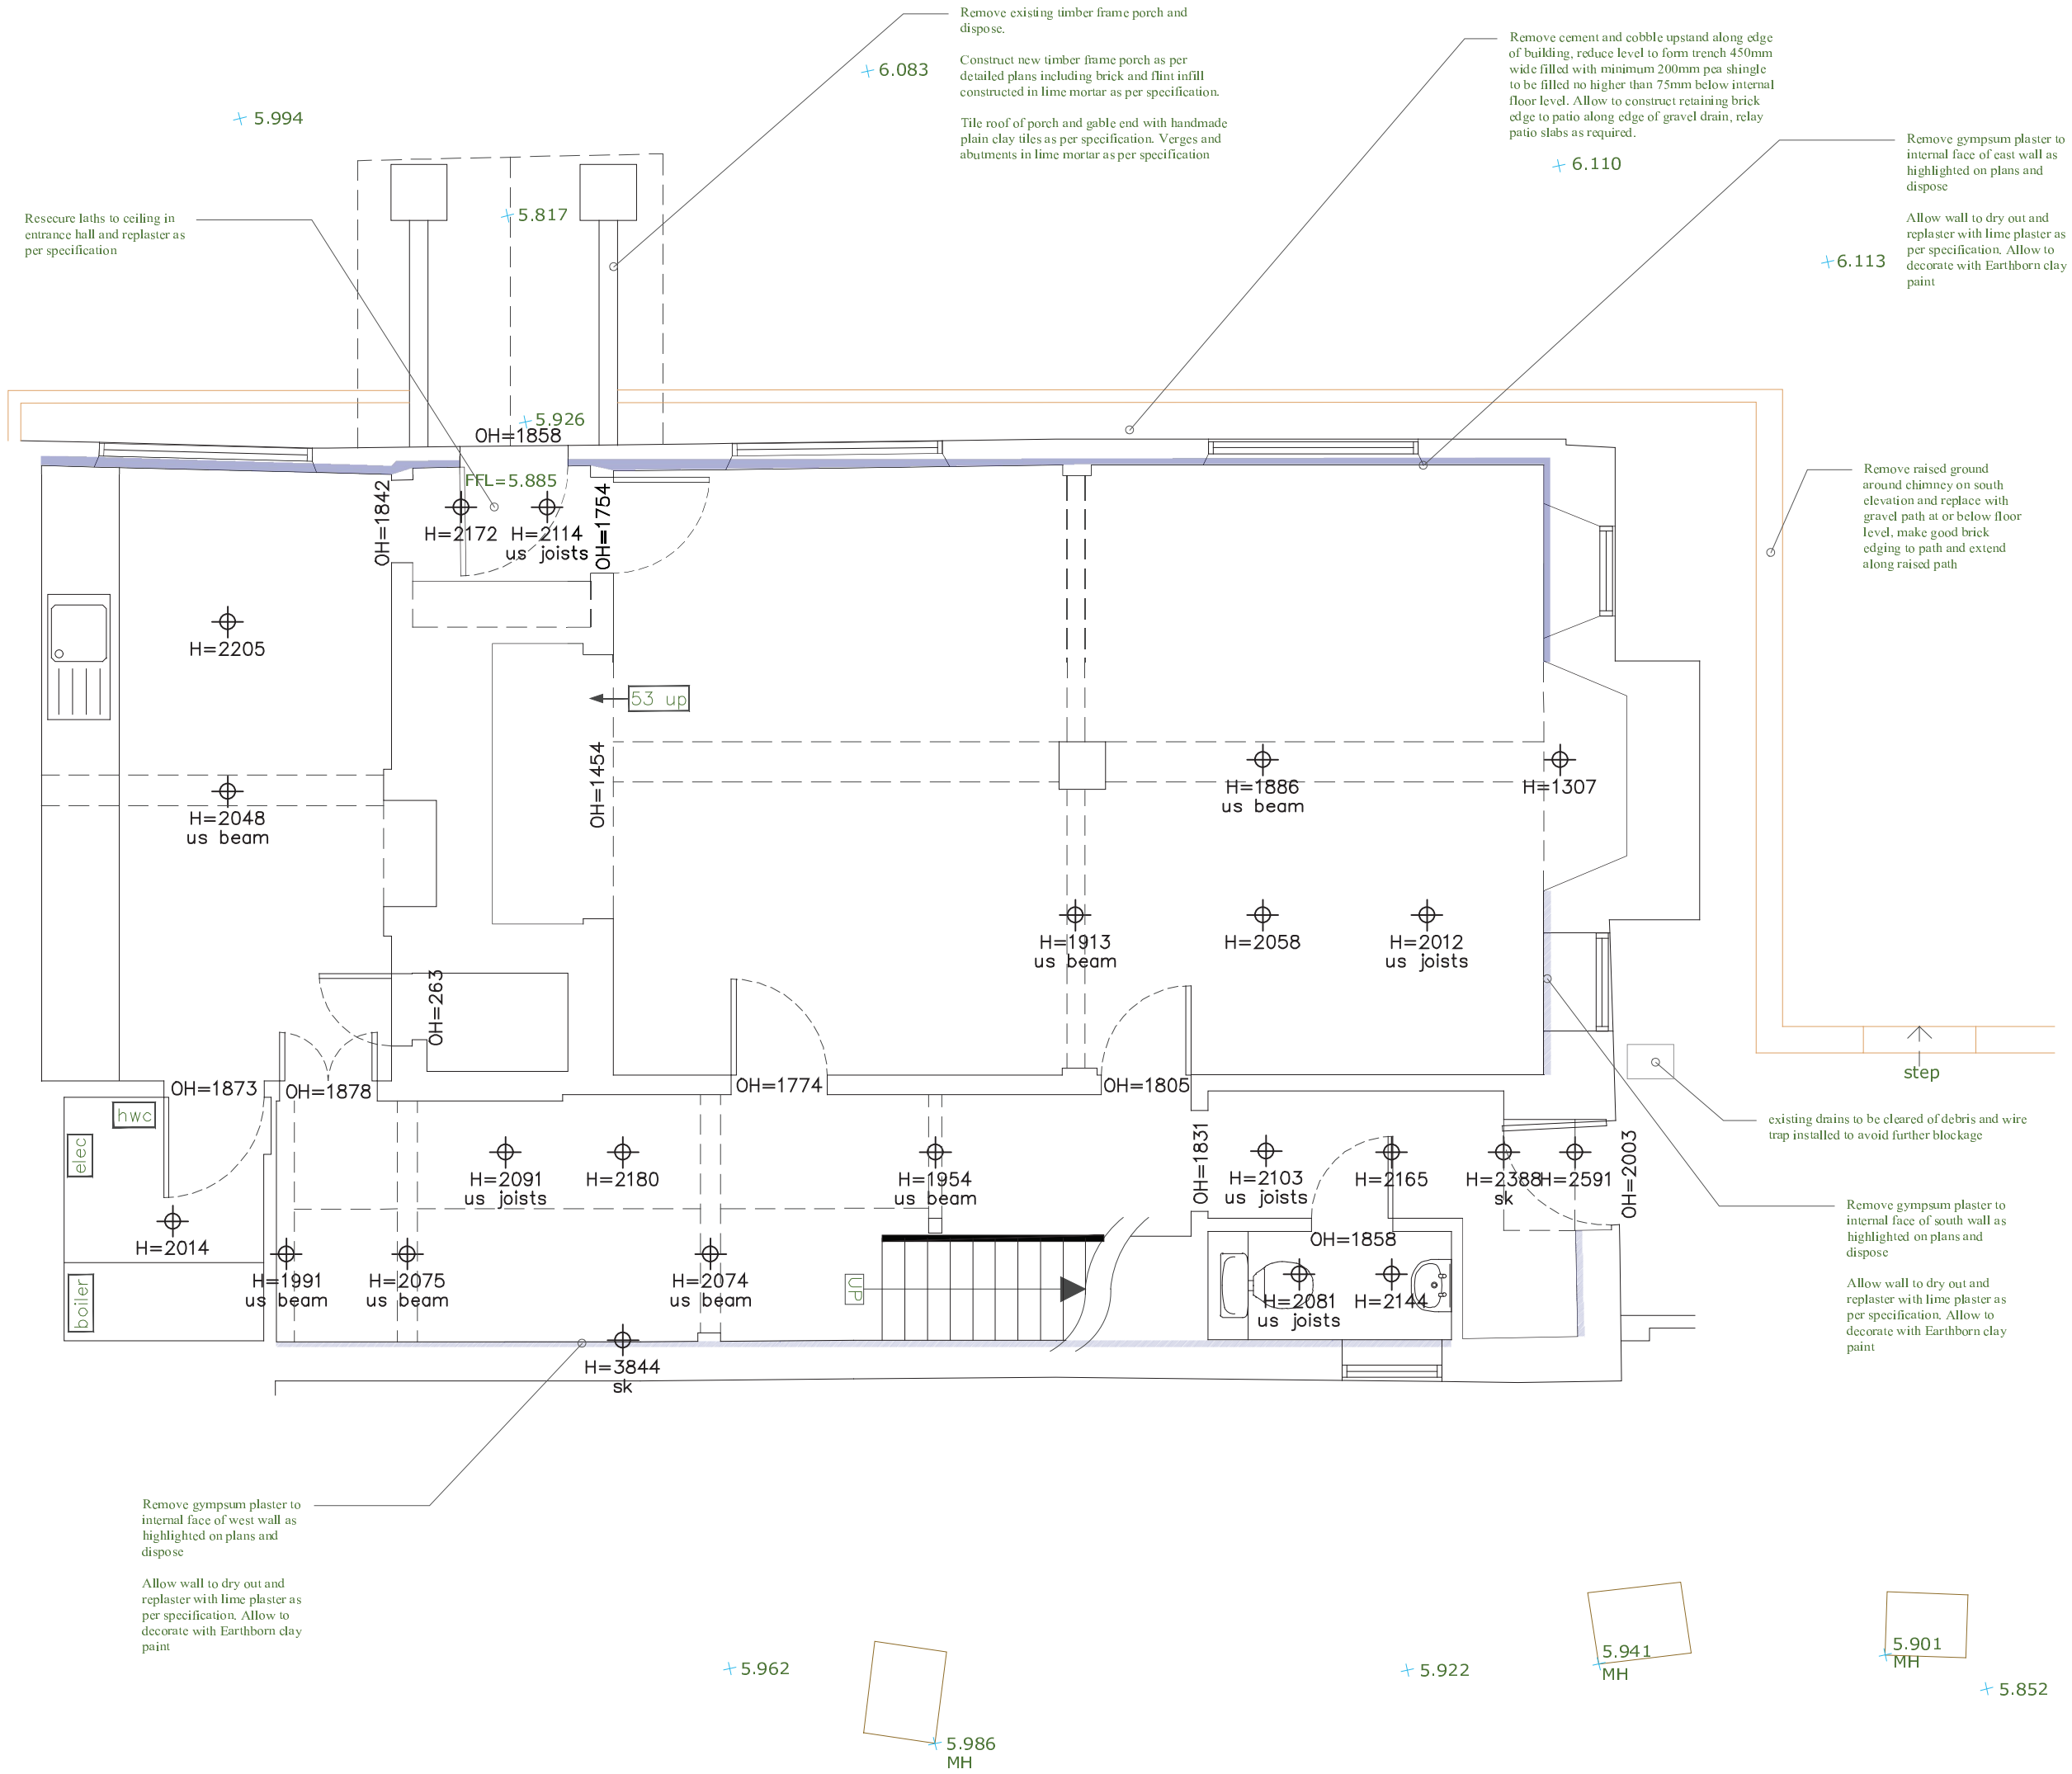

Address

7 Old Place, Bognor Regis,
W. Sussex, PO21 3AU

Drawing

Ground Floor Plan

Job No.	Drawing No.
1901LO	103
Drawn Date	Issue Date
17.04.2019	17.04.2019
Drawn By	Checked By
MD	BK
Scale @ A3	Revision
1:50	###

Revision Details

Status

FOR COMMENT

1m @ 1:
50
100
200
500
1250

MANORWOOD
building on tradition

Studio 5
Chilgrove Business Centre
Chilgrove
Nr Chichester
West Sussex
PO18 9HU

tel: 01243 201 102
email: enquiries@manorwood.co.uk
web: www.manorwood.co.uk