



South West elevation 1:100 View from Balliol Close

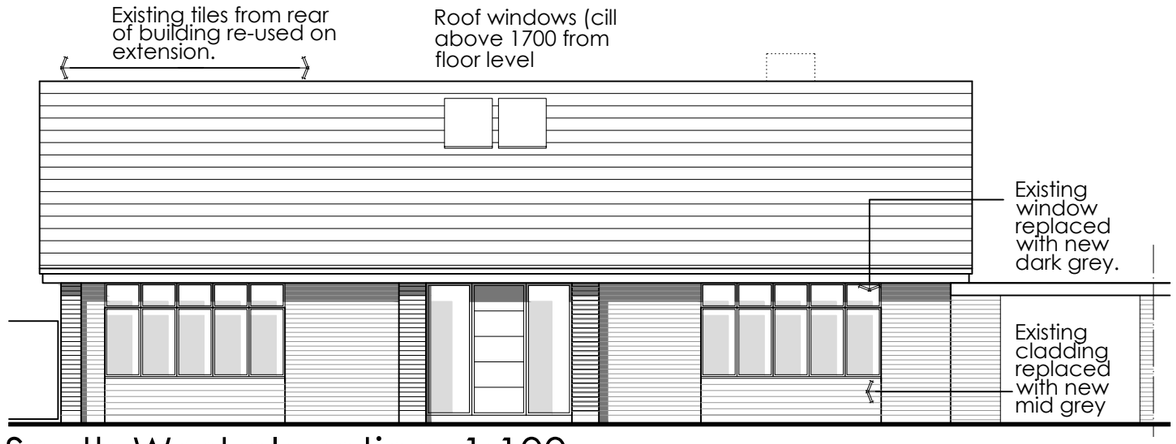


North East elevation 1:100 View from No 7 Downing Close

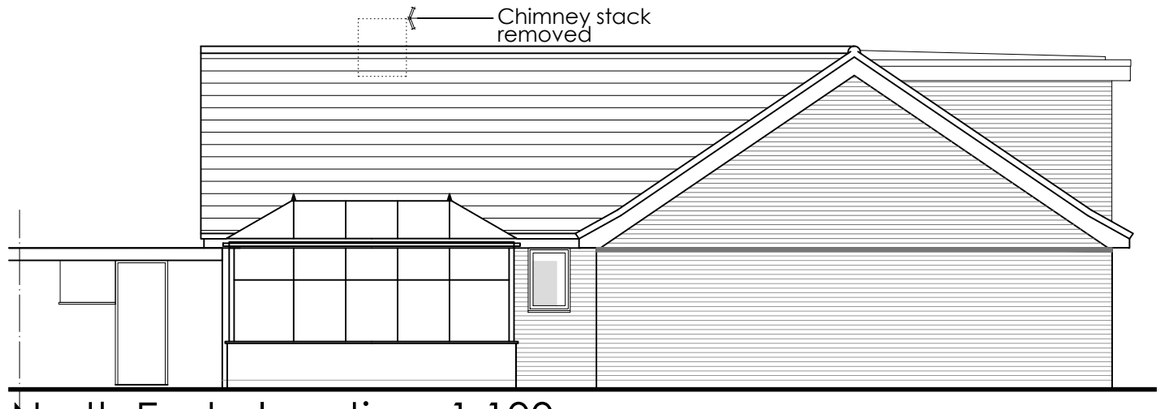

North West elevation 1:100



View from Balliol Close

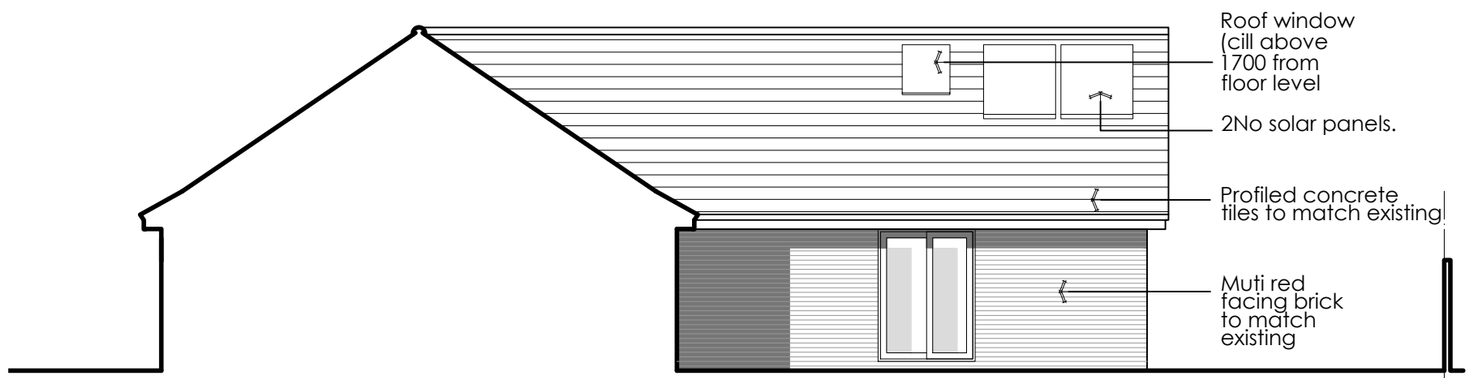

South East elevation 1:100 View from No 35 Balliol Close

0 1 2 3 4 5

steve hunting
architectural and graphic designer
8 Somerset gardens, Bognor Regis, West Sussex, PO21 2AA Tel: 01243 822796 Email: steve.sharch@googlemail.com

PROJECT: Proposed alterations and additions at:
33 Balliol Close, West Meads. PO21 5QE.

DRWG TITLE: PLANNING: As Proposed-Elevations.

CLIENT: Mr & Mrs R. FINCH

SCALE: 1:100 @ A3

PROJECT No: P19-06 06

DRAWN BY: SH DATE: APR 19 REVISIONS: -

ARUN DISTRICT COUNCIL AW/134/19/HH