

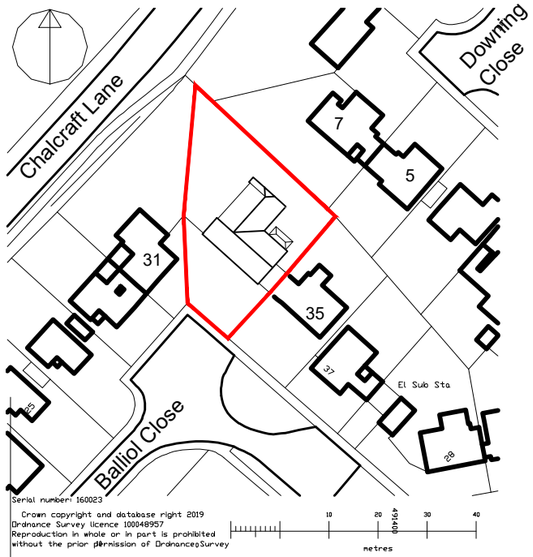


Site Location plan 1:1250

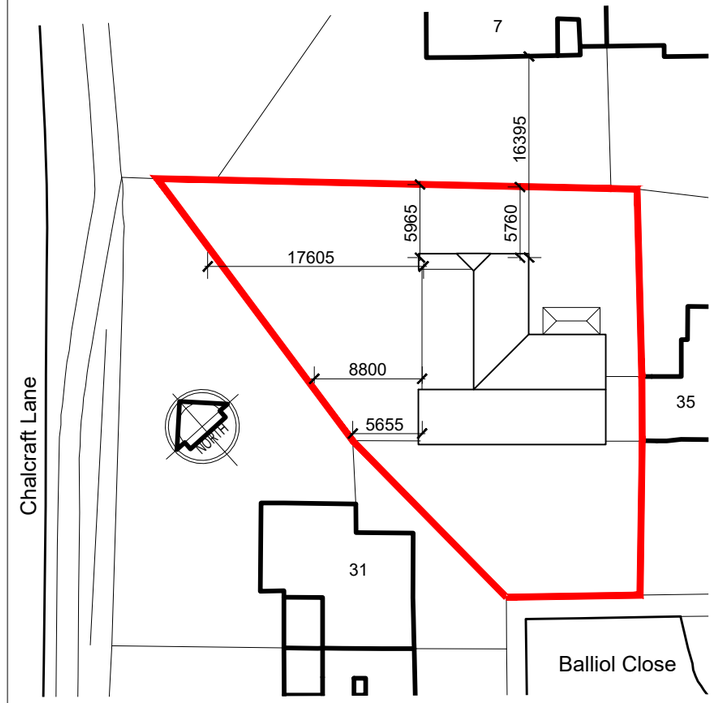

Block plan 1:500 0 5 10 15 20 25

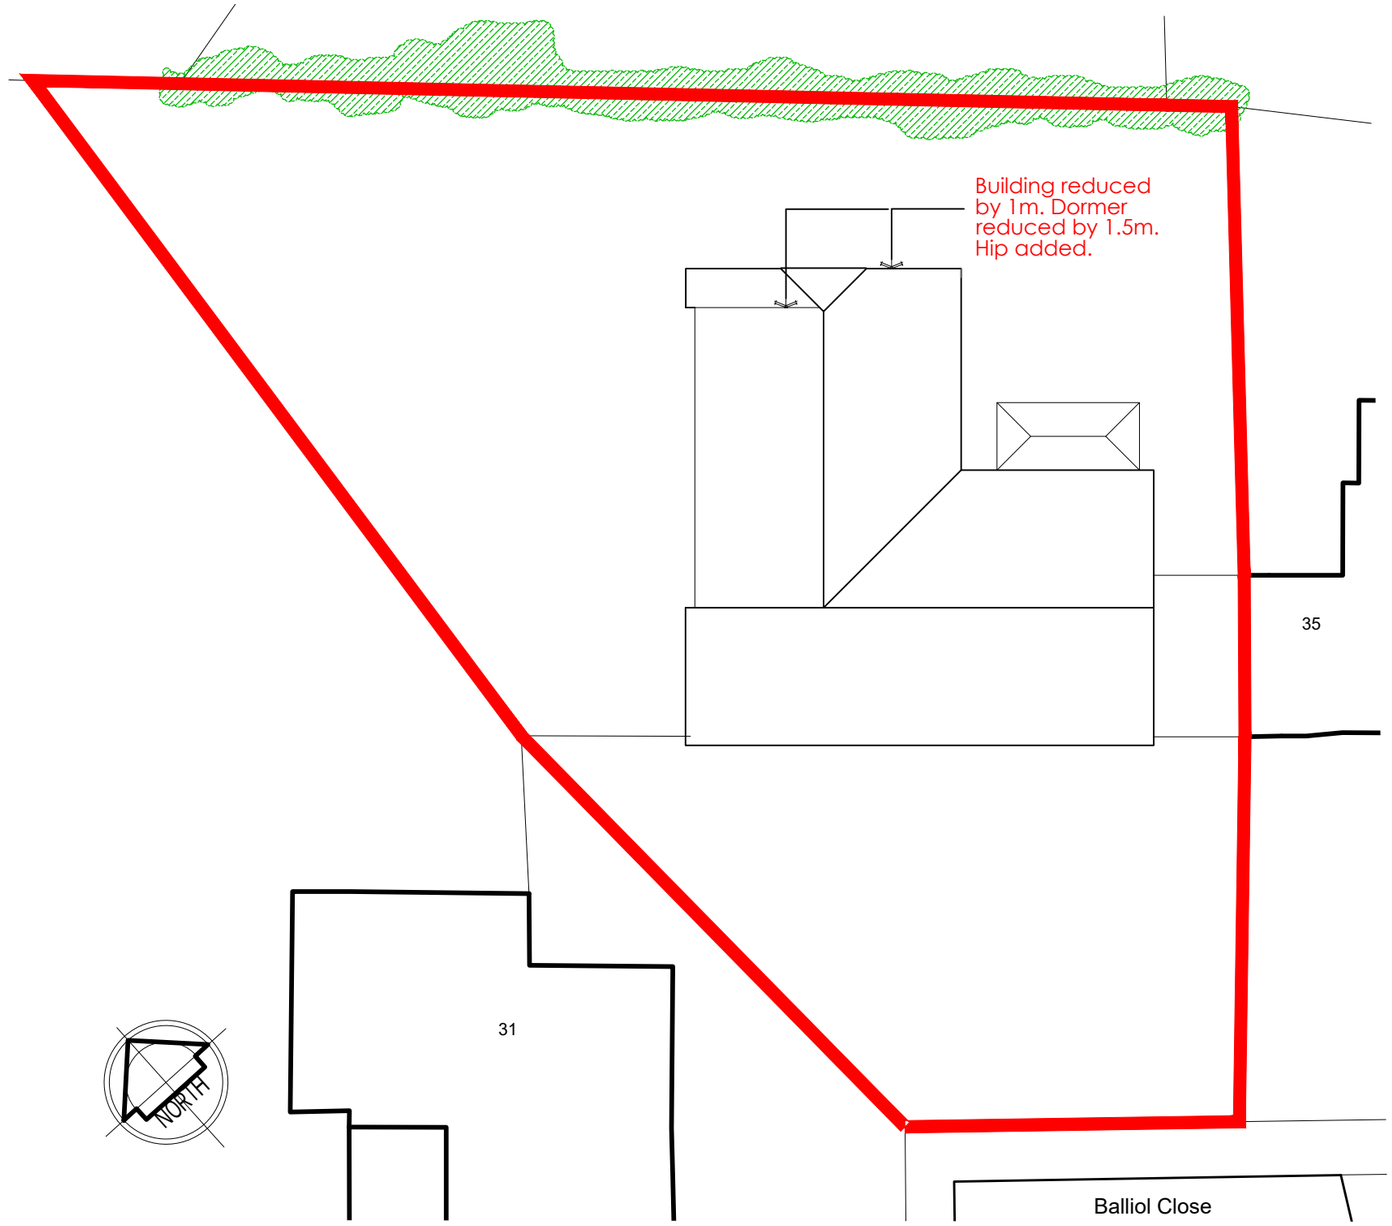

Site plan 1:200 0 1 2 3 4 5 6 7 8 9 10

A 15.08.19 Building reduced by 1m. Dormer reduced by 1.5m. Hip added.

steve hunting ba (hons) arch.....dipL arch
architectural and graphic designer
8 Somerset gardens, Bognor Regis, West Sussex, PO21 2AA Tel: 01243 822796 Email: steve.sharch@googlemail.com

PROJECT: Proposed alterations and additions at:
33 Balliol Close, West Meads. PO21 5QE.

DRWG TITLE: PLANNING: As Proposed-Location, Site & BlocKPlans.

CLIENT: Mr & Mrs R. FINCH

SCALE: 1:1250, 500 & 200 @ A3

PROJECT No: P19-06 04

DRAWN BY: SH DATE: APR 19

REVISIONS: A

ARUN DISTRICT COUNCIL AW/134/19/HH