
# plots 3 & 4


# 90 Rose Green Road



front elevation

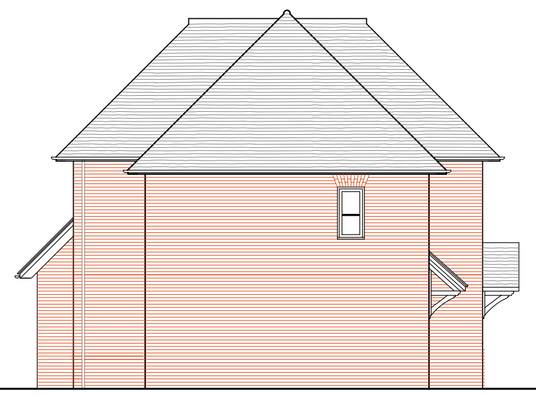


side elevation

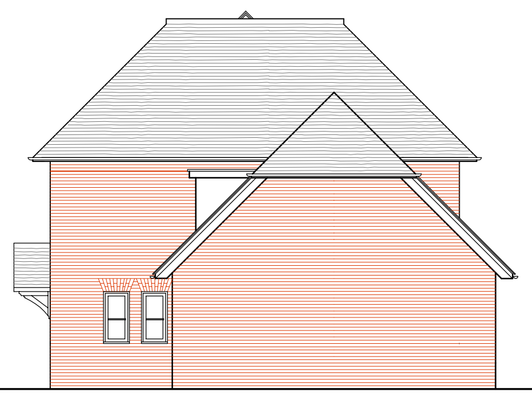


side elevation



rear elevation

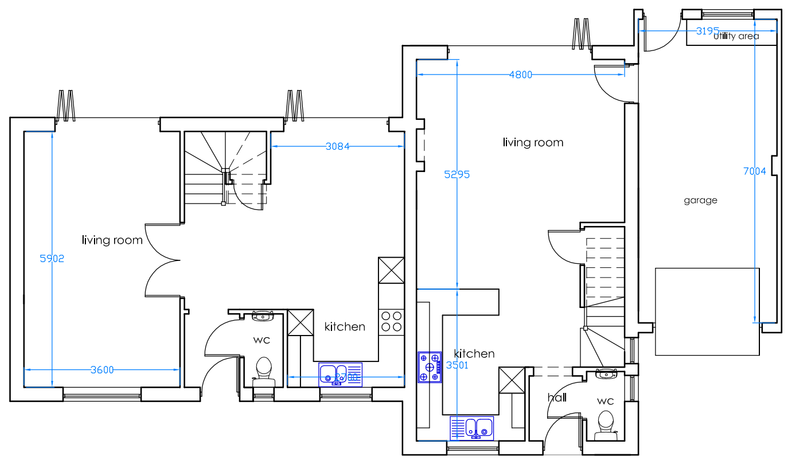


ground floor plan

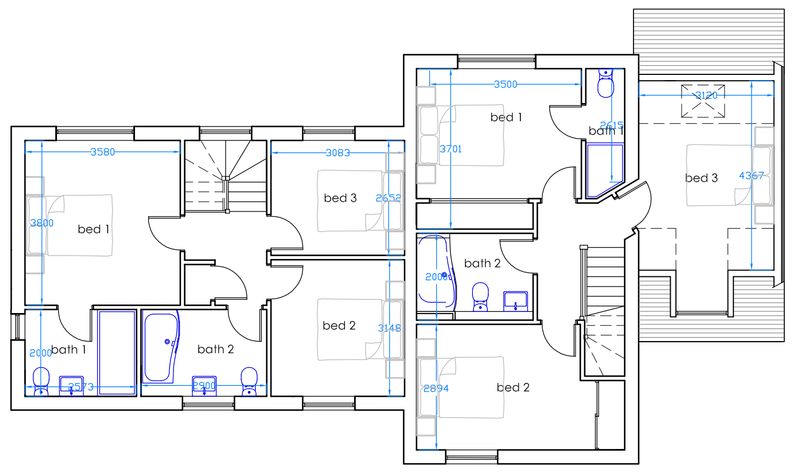


first floor plan

PLOT 3

ground floor area 42sq m
first floor area 57 sq m

Total 99 sq m ( 1065 sq ft) excluding garage

PLOT 4

ground floor area 52sq m
first floor area 52 sq m

Total 104 sq m ( 1119 sq ft)

revisions

| | | | |
|---|---|---|---|
| A | minor revision | 25.5.17 | |
| B | revisions to elevations | 5.9.17 | |

This drawing is the copyright of Sherlock Boswell Architecture and it must not be copied, altered or re-produced without their permission. Preference to be given to written dimensions over scaled dimensions and all dimensions to be checked on site.

Sherlock Boswell Architecture
410 The Grange
Romsey Road
Michelmersh
SO51 0AE

Telephone : 01794 518259 Email : jane@sherlockboswell.com

0 1 2 3 4 5 6 7 8 9 10 11 12 13 14 15

scale :: metres

client: WILSON DESIGNER HOMES

job no. 1542 | date FEB 17

scale 1:100 | sheet A1

sherlockboswellarchitecture

project: 90 ROSE GREEN ROAD

drawing: PROPOSED PLANS & ELEVATIONS - PLOTS 3 & 4

drawing no. 07 | rev B

ARUN DISTRICT COUNCIL AW/1393/FL