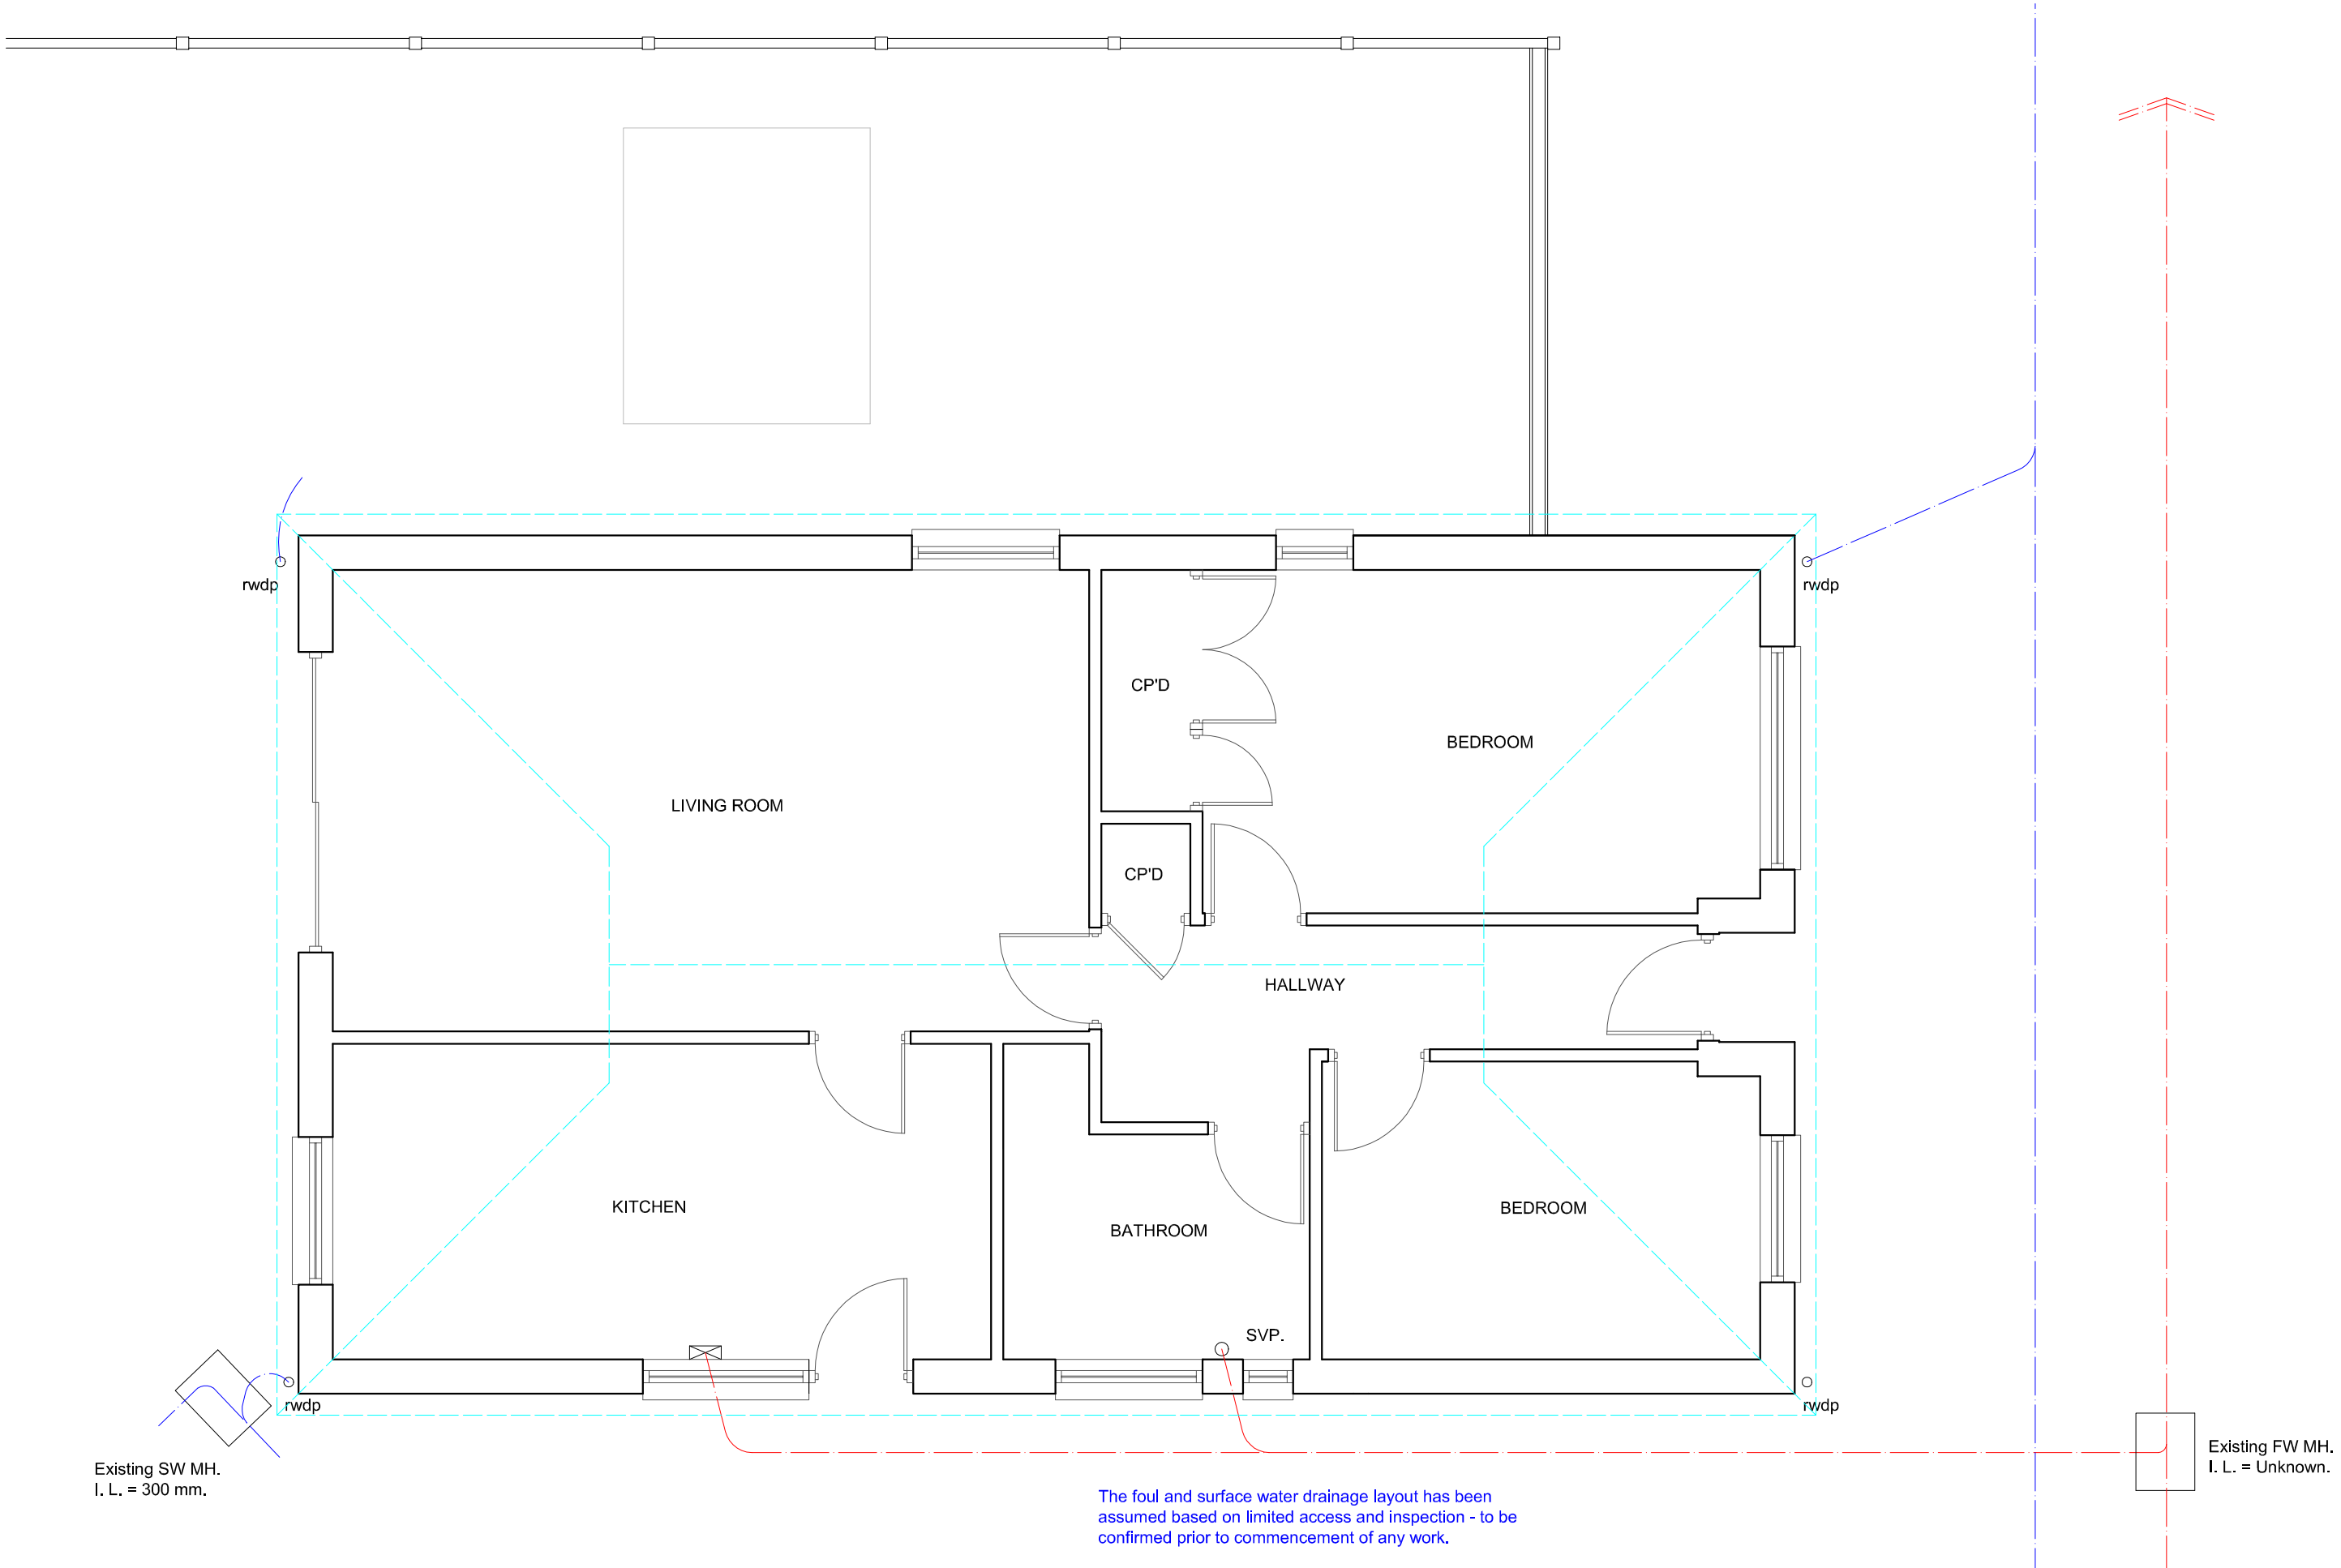


The foul and surface water drainage layout has been assumed based on limited access and inspection - to be confirmed prior to commencement of any work.

Scale 1:50 on A3

EXISTING GROUND FLOOR PLAN

SCALE 0 1 2 3 4 5 METRES

SUSSEX BUILDING CONSULTANCY LIMITED

4 MAULDMARE CLOSE, ALDWICK FELDS,
BOGNOR REGIS, WEST SUSSEX.

SCALE - 1/50 REV - DATE - 24/06/2026

partner LABC

3 NORTHCOTE ROAD
BOGNOR REGIS
PO21 5LZ

TEL/FAX - (01243) 861379