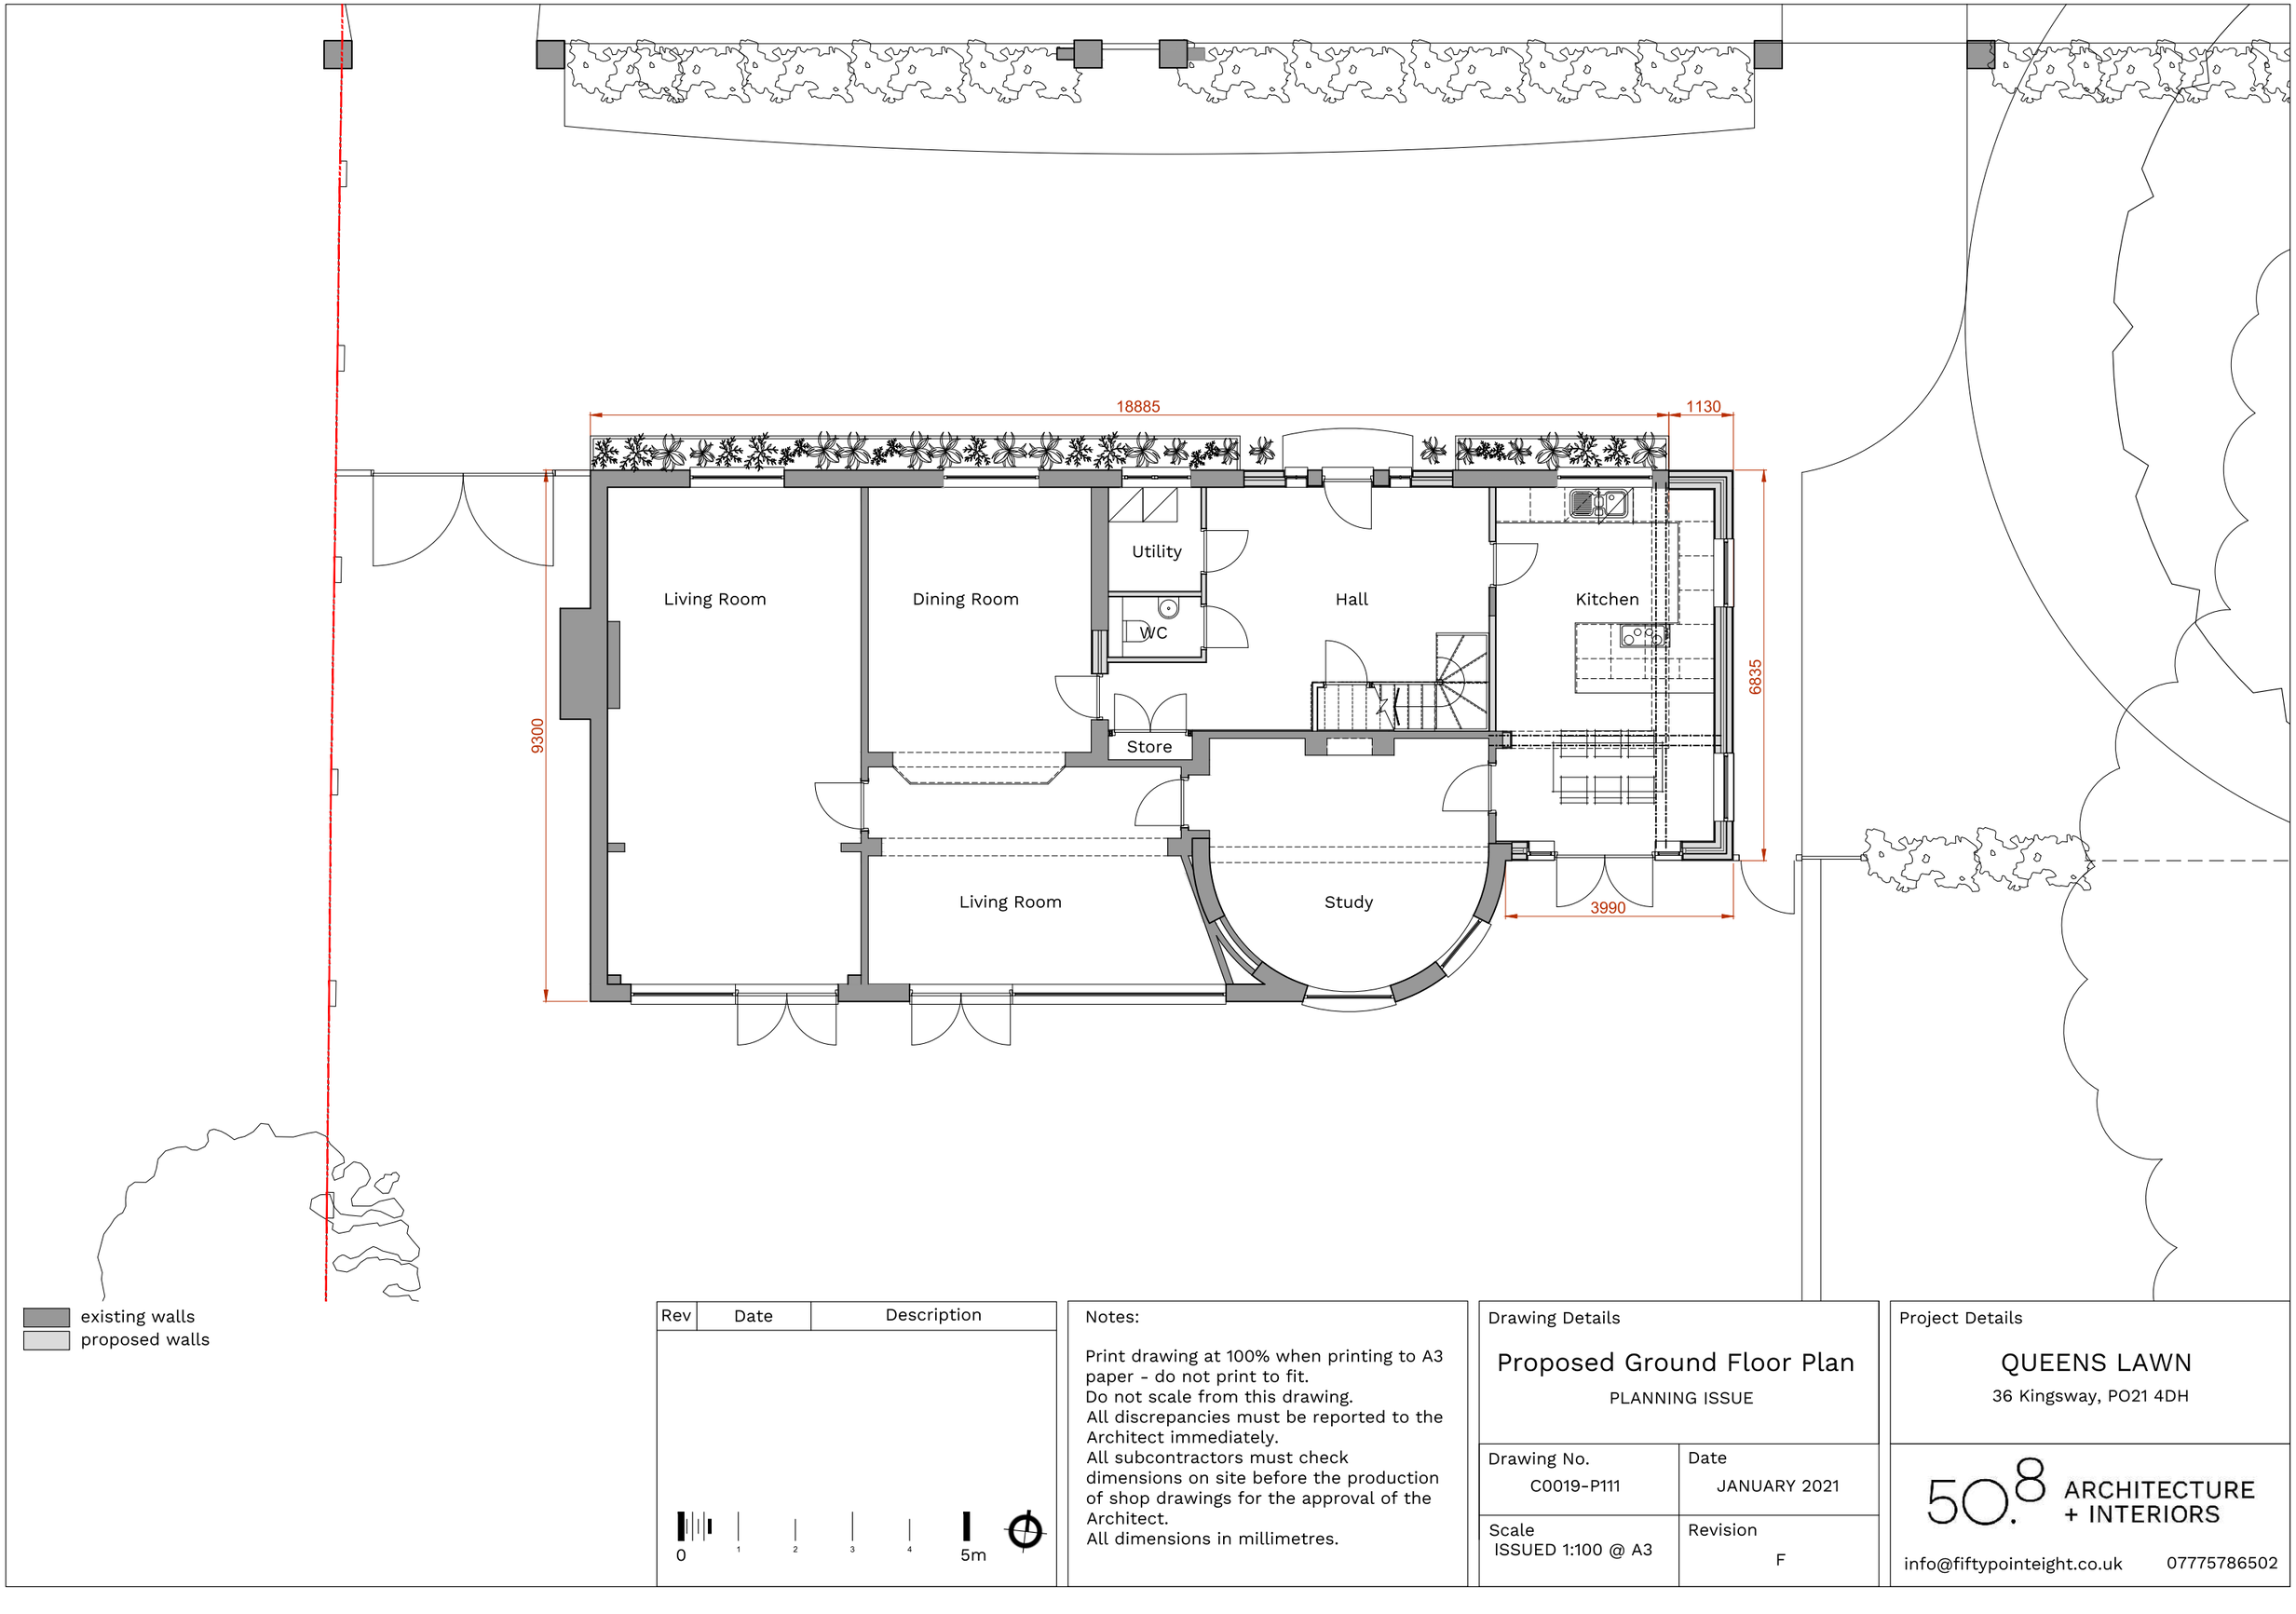


existing walls
proposed walls

Rev	Date	Description

0 1 2 3 4 5m

Notes:

Print drawing at 100% when printing to A3 paper - do not print to fit.
Do not scale from this drawing.
All discrepancies must be reported to the Architect immediately.
All subcontractors must check dimensions on site before the production of shop drawings for the approval of the Architect.
All dimensions in millimetres.

Drawing Details

Proposed Ground Floor Plan

PLANNING ISSUE

Drawing No.	Date
C0019-P111	JANUARY 2021
Scale: ISSUED 1:100 @ A3	Revision: F

Project Details

QUEENS LAWN

36 Kingsway, PO21 4DH

50.8 ARCHITECTURE + INTERIORS

info@fiftypointeight.co.uk 07775786502

ARUN DISTRICT COUNCIL AW/183/21/PL