Rev	Date	Revisions	Initials
B	28.07.11	Planning Submission.	PS
C	05.09.11	Amended for planning submittal.	PS

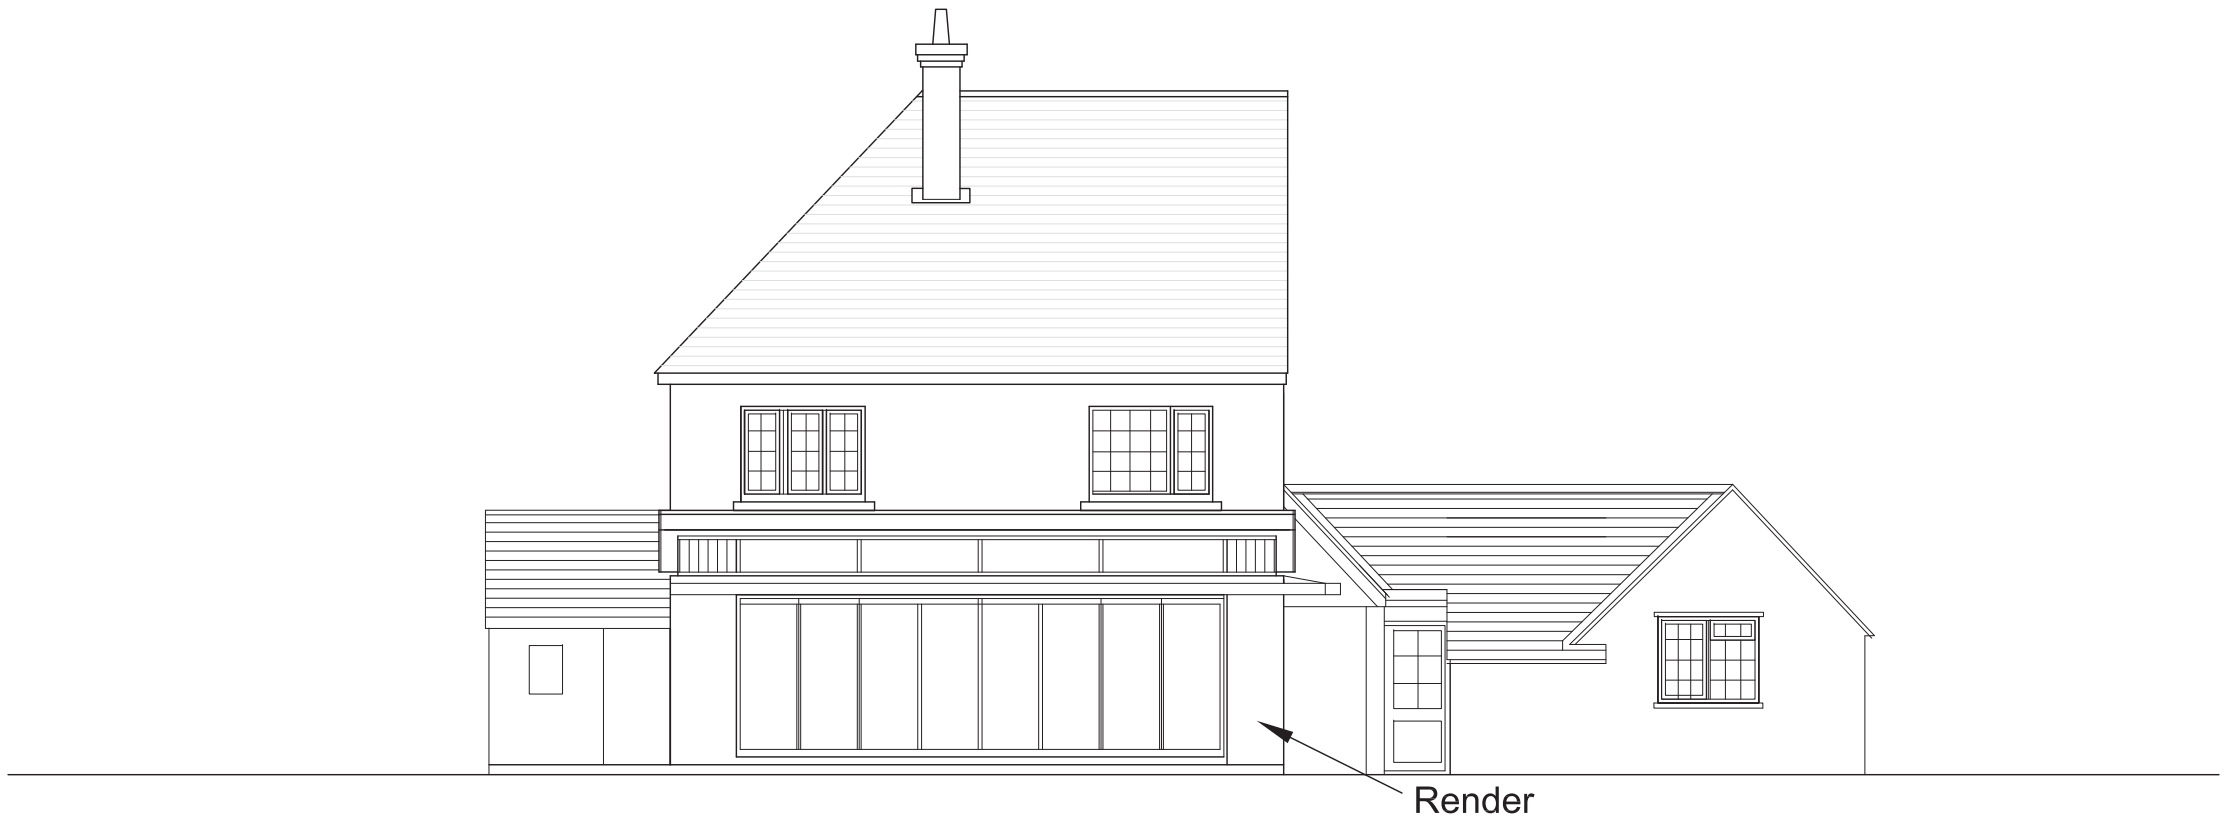

North West Elevation

North East Elevation

0.5 1 2 3 4 5 6 7 8 9 10
Metres

Peter Stephens
ARCHITECT

Lark Rise Honer Lane South Mundham
Chichester West Sussex PO20 1LY
Tel / Fax 01243 263719

Project
Extension & Alterations to 44 Barrack Lane Aldwick

Drawing
Proposed Elevations Sheet 2

Date July 2010
Drawn PS
Checked
Scale 1:100 @ A3

CAD ref
Model ref
Script ref
Pen ref

Drawing No
DP-305 revC

ARUN DISTRICT COUNCIL AW/195/11/