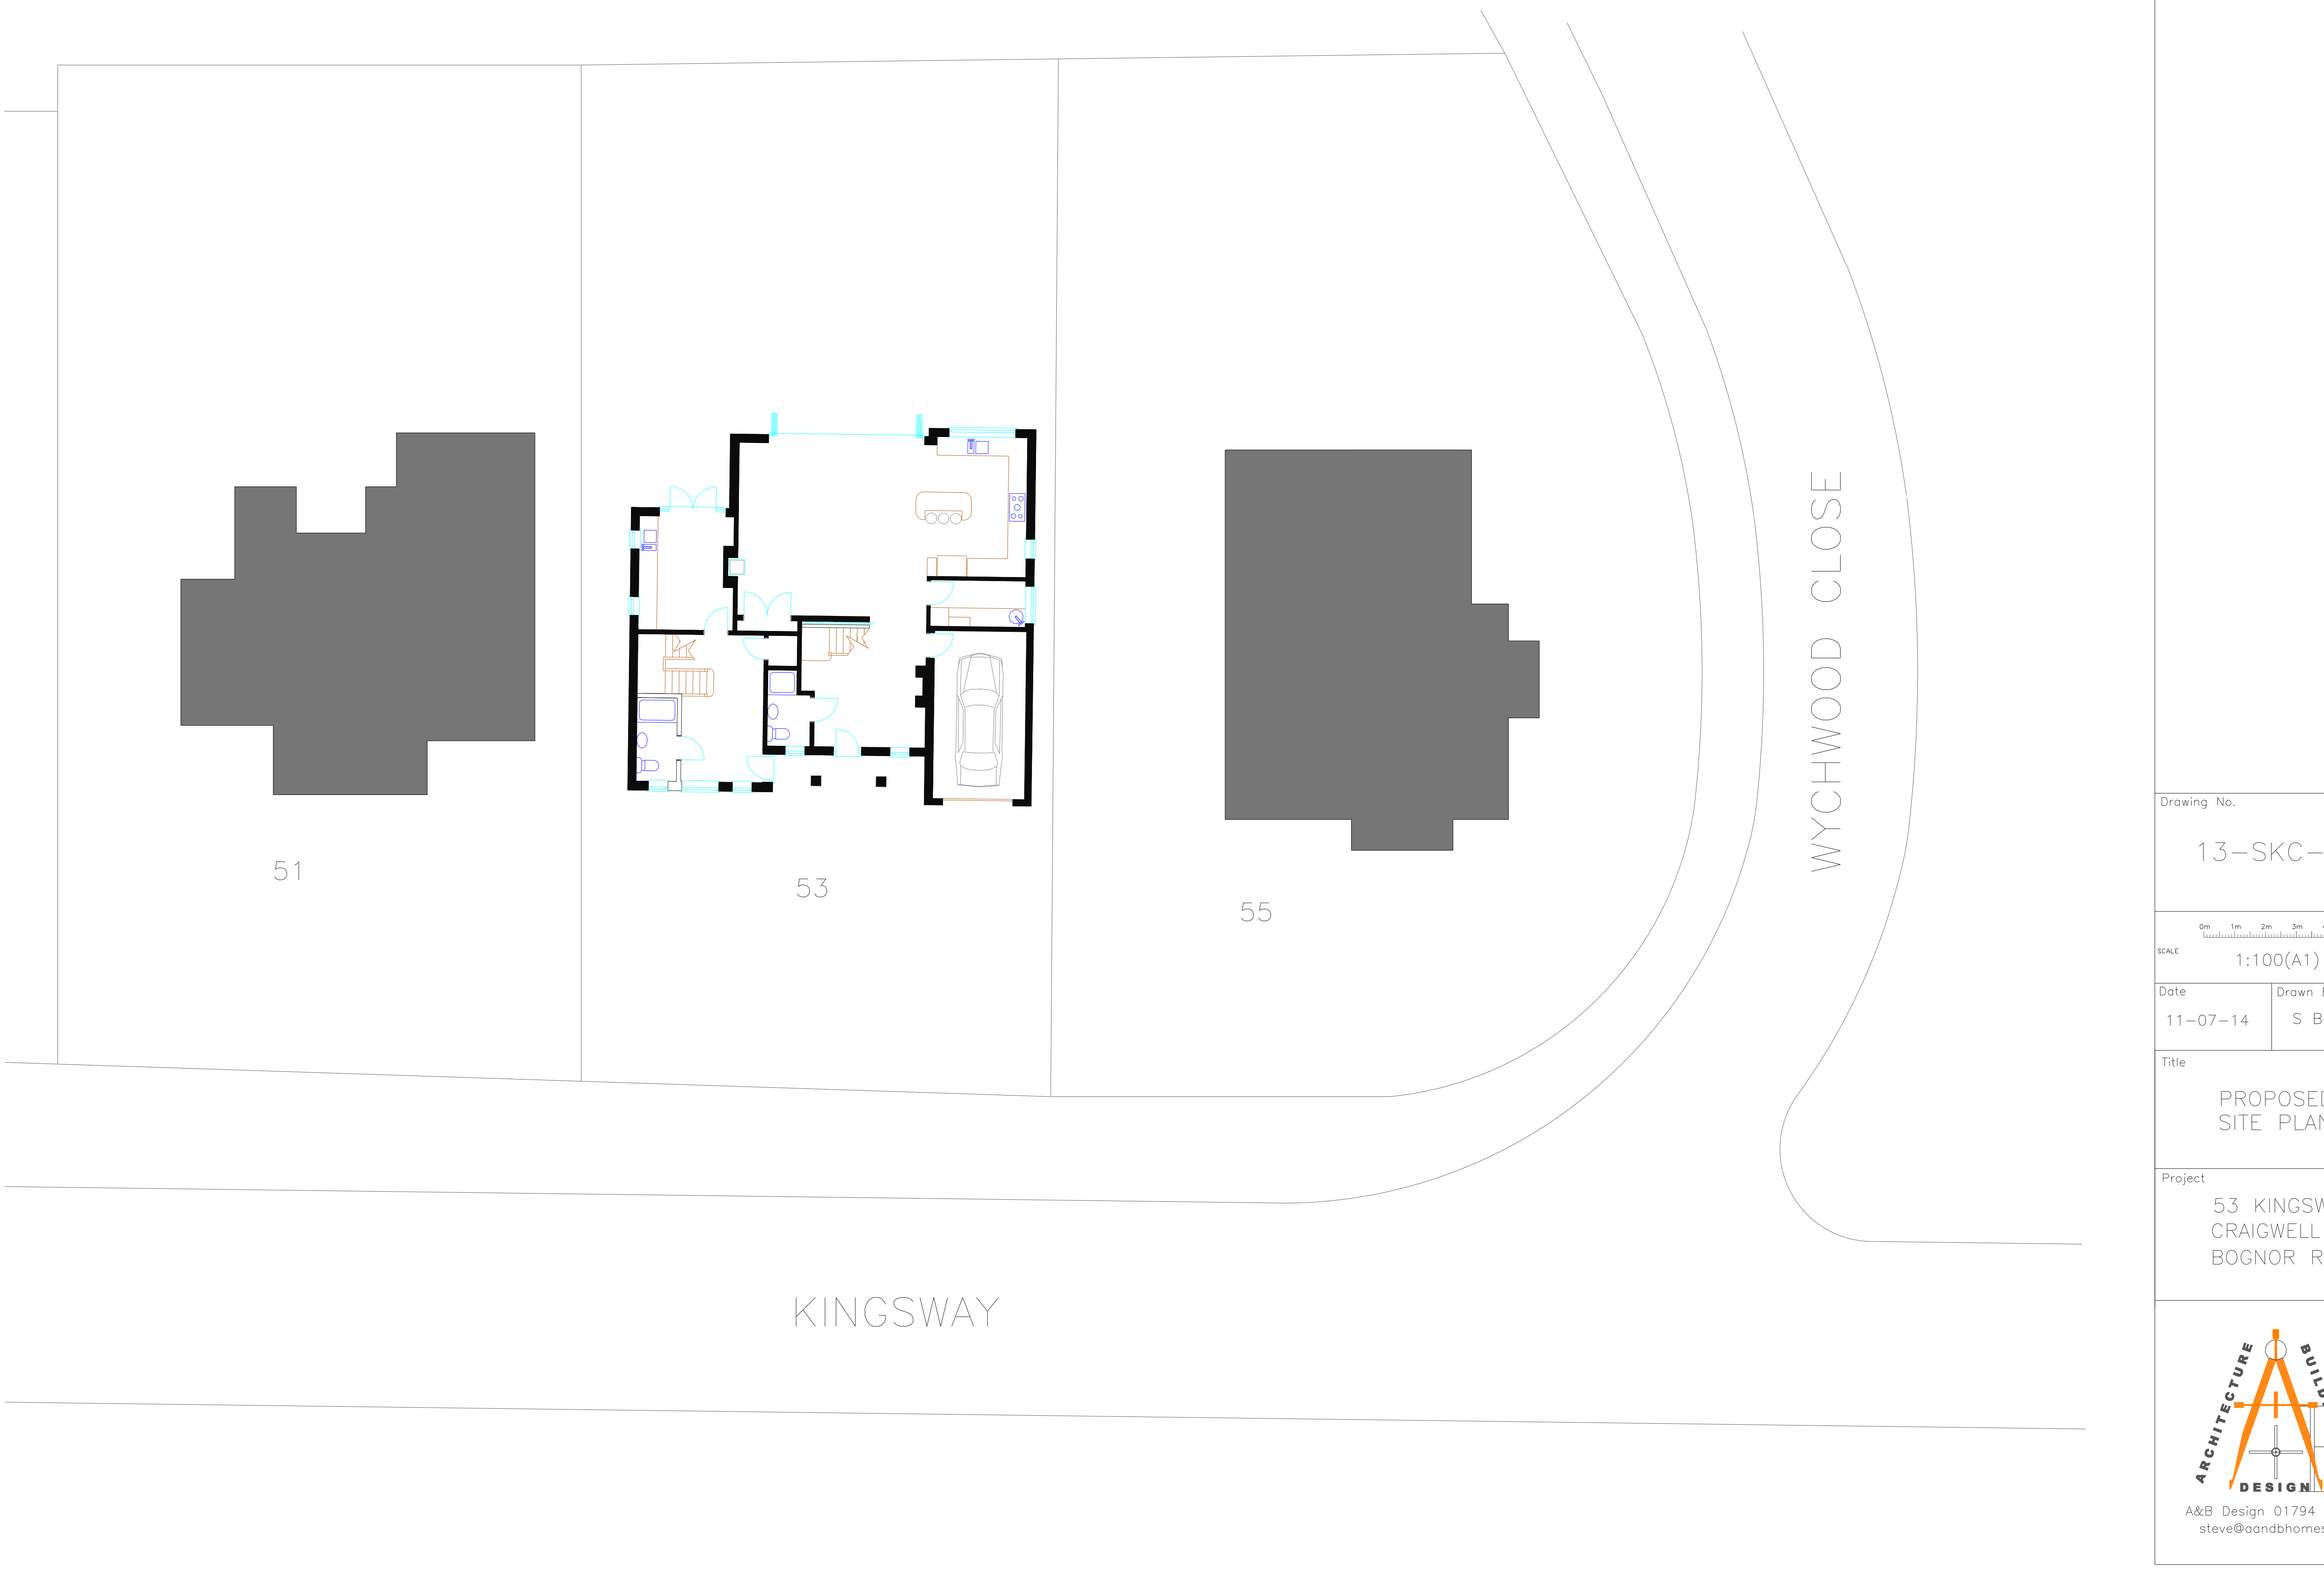


Drawing No.

13–SKC–SP

SCALE 0m 1m 2m 3m 4m 5m

1:100(A1)

Date

11–07–14

Drawn By

S Bernardez

Title

PROPOSED
SITE PLAN

Project

53 KINGSWAY
CRAIGWELL EST.
BOGNOR REGIS

ARCHITECTURE BUILDING DESIGN

A&B Design 01794 368744
steve@aandbhomes.com

ARUN DISTRICT COUNCIL AW/201/14/HH