
EXISTING



EXISTING FRONT ELEVATION

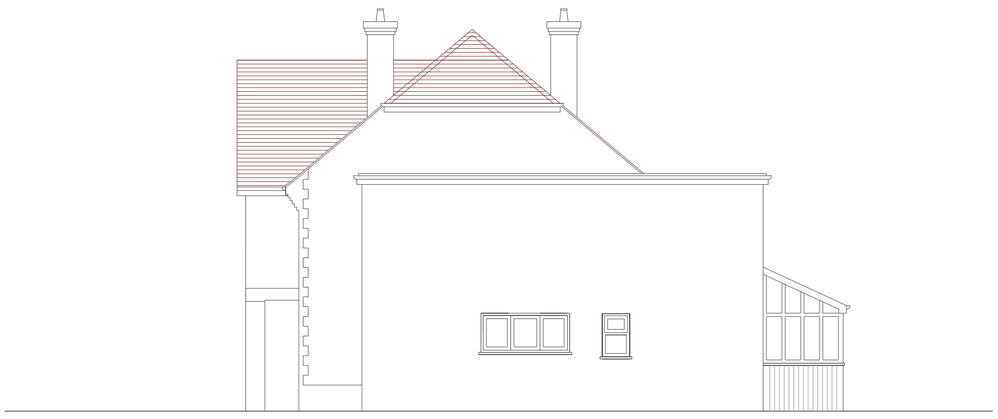

EXISTING SIDE ELEVATION



EXISTING REAR ELEVATION



EXISTING SIDE ELEVATION

PROPOSED



PROPOSED FRONT ELEVATION



PROPOSED SIDE ELEVATION



PROPOSED REAR ELEVATION



PROPOSED SIDE ELEVATION

Rev.

A 26-05-2014
Existing elevations corrected.
Windows and gable verges revised to proposed elevations
B 12-07-2014
Existing elevations corrected.

Drawing No. 14-SKC-03

Rev. B

Title: EXISTING & PROPOSED ELEVATIONS

0m 1m 2m 3m 4m 5m

Scale 1:100(A1)

Date 30-03-14

Drawn By S Bernardez

Project: SPEEDWELL KINGSWAY CRAIGWELL EST.

ARCHITECTURE BUILDING DESIGN
A&B Design 01794 368744
steve@aandbhomes.com

ARUN DISTRICT COUNCIL AW/201/14/HH