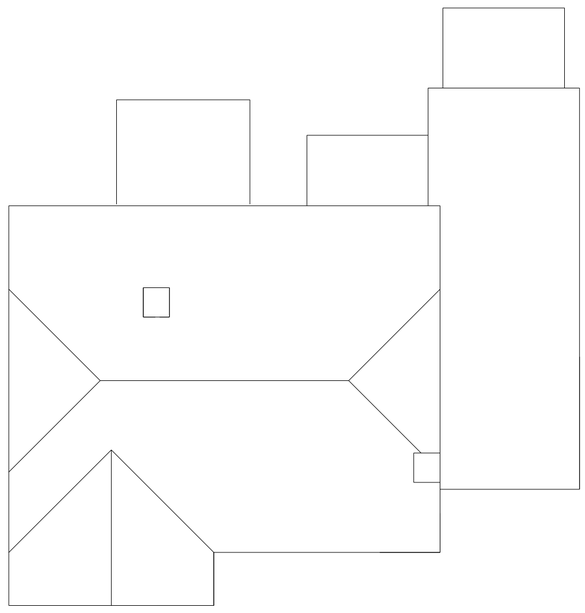
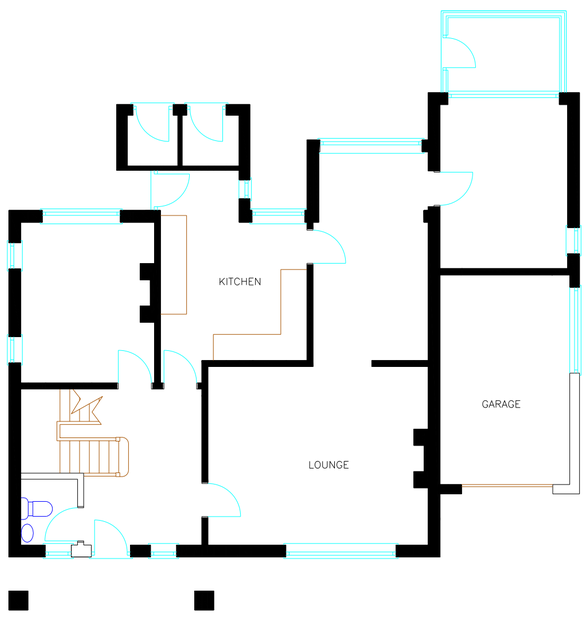



EXISTING ROOF PLAN





EXISTING FIRST FLOOR PLAN



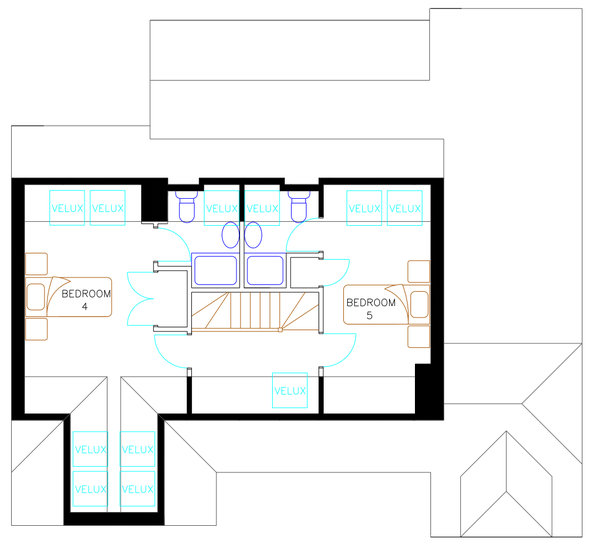

EXISTING GROUND FLOOR PLAN




PROPOSED SECOND FLOOR PLAN

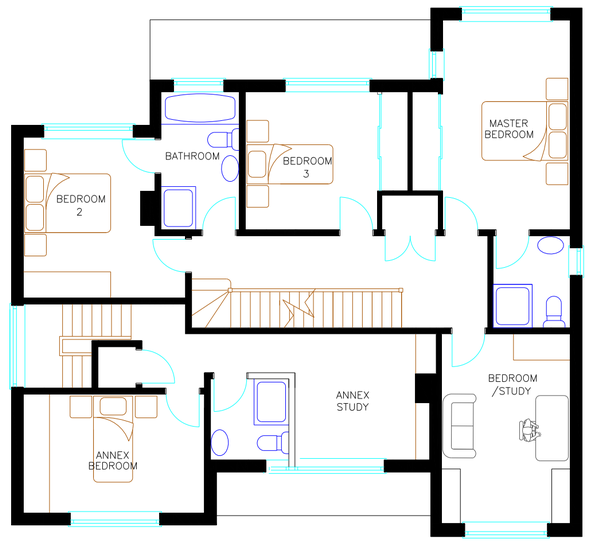


PROPOSED FIRST FLOOR PLAN

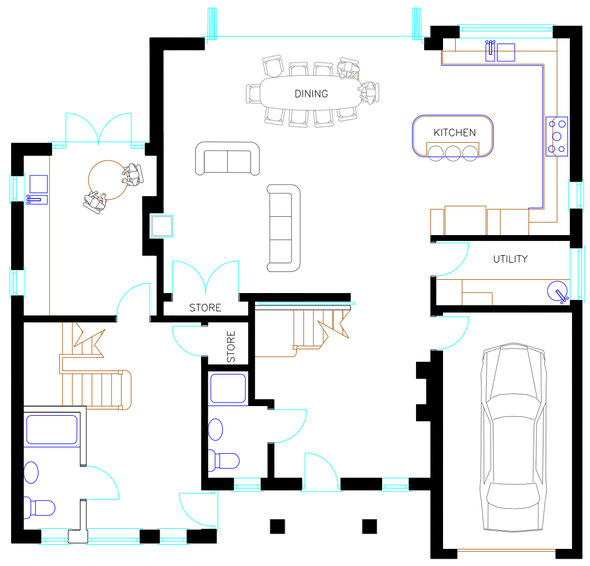


PROPOSED GROUND FLOOR PLAN

D 05–08–2014
Bedroom/Study front elevation dormer position revised

E 15–08–2014
Existing 1st floor side elevation shown

| | |
|---|---|
| Drawing No. 13–SKC–02 | Rev. E |
| Title: EXISTING & PROPOSED FLOOR PLANS | |
| Scale: 1:100(A1) (0m 1m 2m 3m 4m 5m) | Project: 53 KINGSWAY CRAIGWELL EST. BOGNOR REGIS |
| Date: 30–03–14 | Drawn By: S Bernardez |

A&B Design 01794 368744
steve@aandbhomes.com

ARUN DISTRICT COUNCIL AW/210/14/HH