


AW/201/14/HH

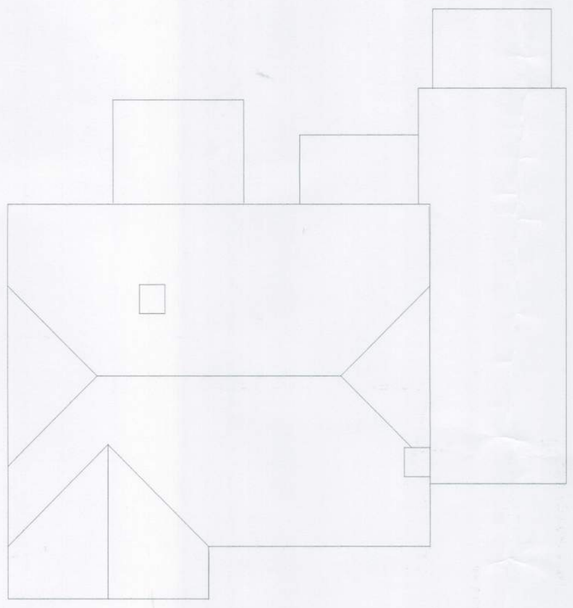


EXISTING ROOF PLAN

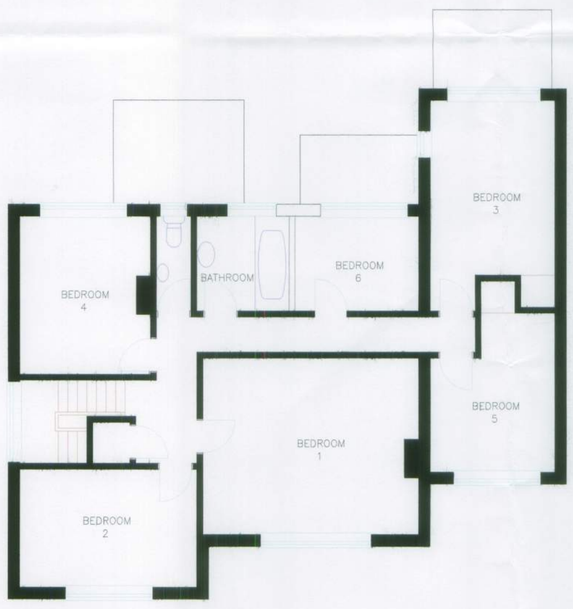

EXISTING FIRST FLOOR PLAN

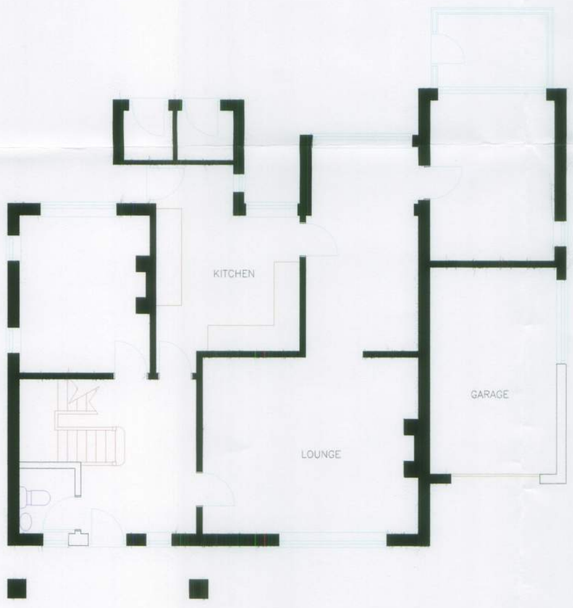


EXISTING GROUND FLOOR PLAN

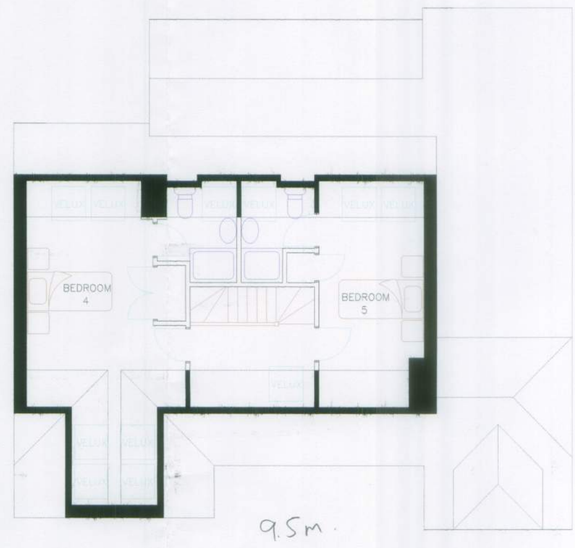


15.5m to boundary

PROPOSED SECOND FLOOR PLAN

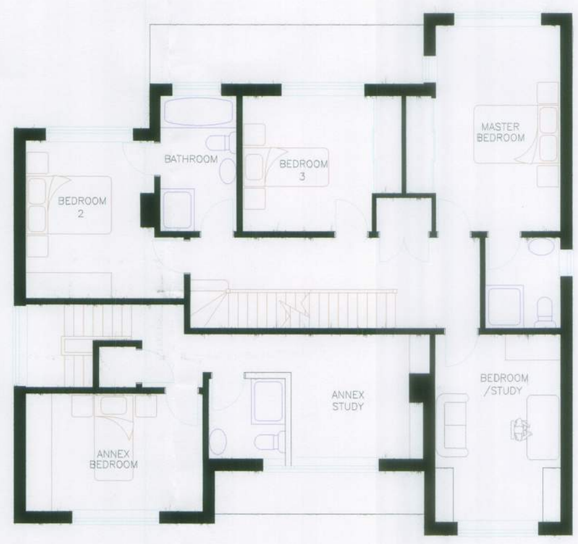

PROPOSED FIRST FLOOR PLAN

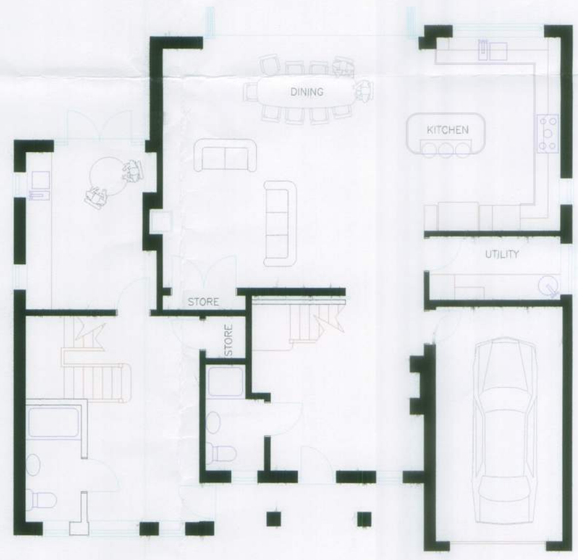

PROPOSED GROUND FLOOR PLAN

D 05-08-2014
Bedroom/Study front elevation dormer position revised

E 15-08-2014
Existing 1st floor side elevation shown

Drawing No. 13-SKC-02	Rev. E	Title: EXISTING & PROPOSED FLOOR PLANS	A&B Design 01794 368744 steve@aandbhomes.com
Scale 1:100(A1) (0m 1m 2m 3m 4m 5m)		Project: 53 KINGSWAY CRAIGWELL EST. BOGNOR REGIS	
Date 30-03-14	Drawn By S Bernardez		

ARUN DISTRICT COUNCIL AW/201/14/HH