
A 29-09-2014
Garage moved back to as not to project past front building line.
Correction to position of neighbouring houses.

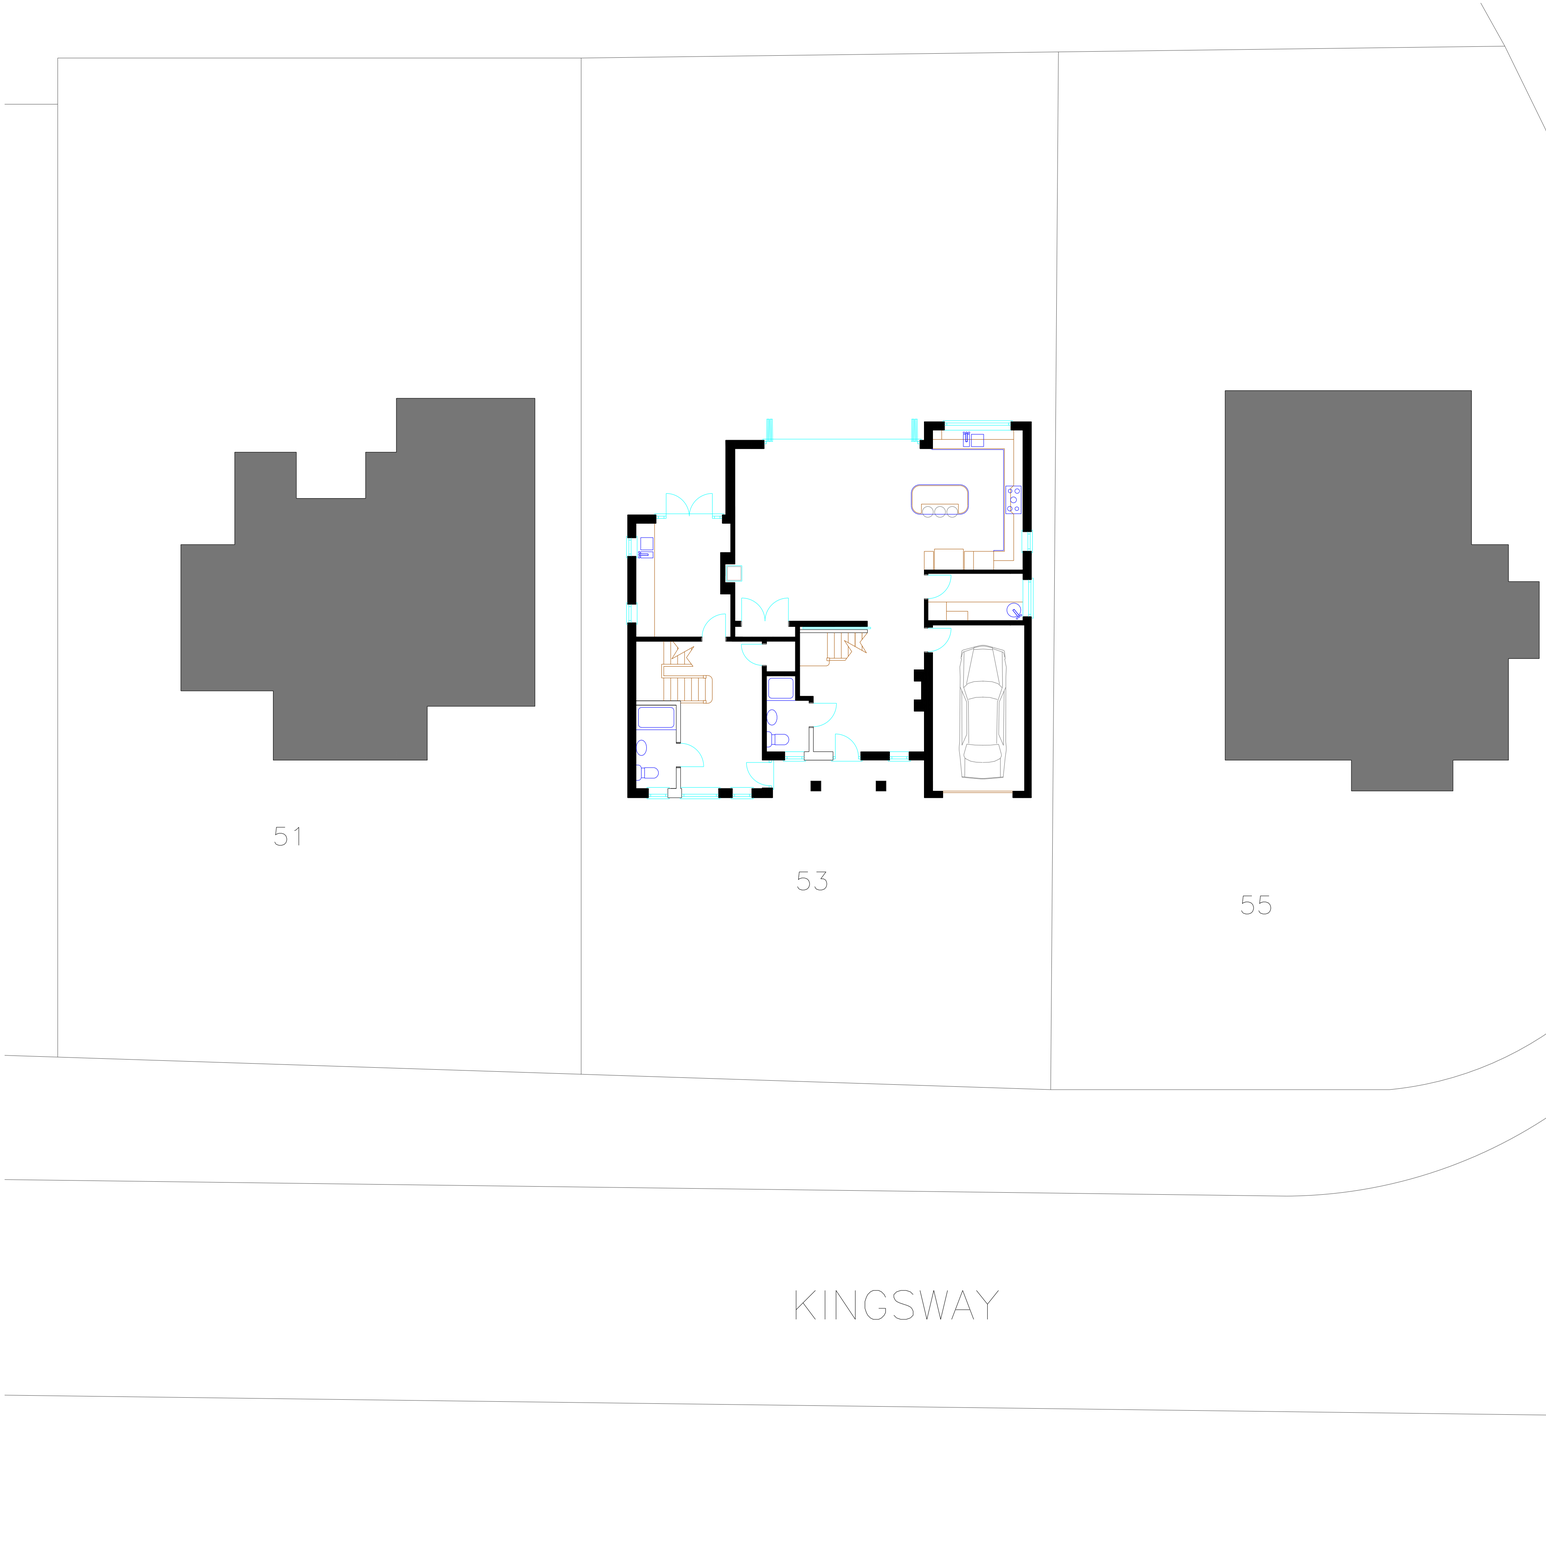

Drawing No.	Rev.
13-SKC-SP	A

SCALE 0m 1m 2m 3m 4m 5m
1:100(A1)

Date	Drawn By
11-07-14	S Bernardez

Title
PROPOSED
SITE PLAN

Project
53 KINGSWAY
CRAIGWELL EST.
BOGNOR REGIS

A&B Design 01794 368744
steve@aandbhomes.com

ARUN DISTRICT COUNCIL AW/201/14/HH