
EXISTING



EXISTING FRONT ELEVATION

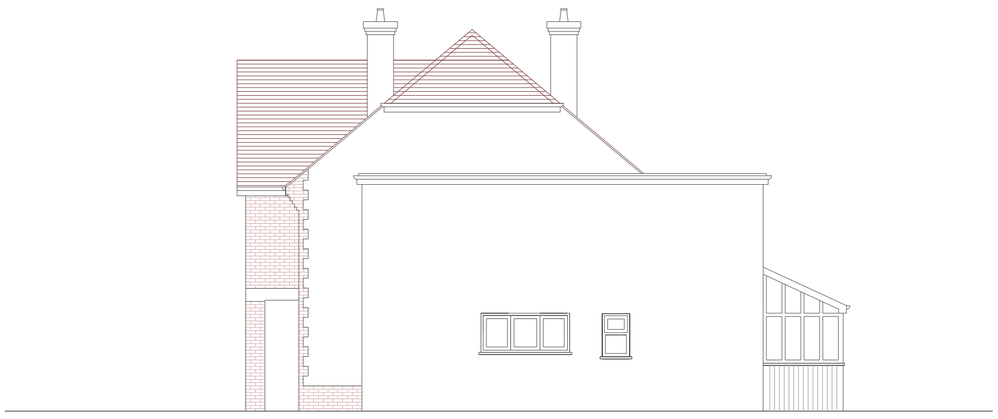

EXISTING SIDE ELEVATION



EXISTING REAR ELEVATION



EXISTING SIDE ELEVATION

PROPOSED



PROPOSED FRONT ELEVATION



PROPOSED SIDE ELEVATION



PROPOSED REAR ELEVATION



PROPOSED SIDE ELEVATION

Rev.

A 26-05-2014
Existing elevations corrected.
Windows and gable verges revised to proposed elevations
B 12-07-2014
Existing elevations corrected.
C 05-08-2014
Background garage projection in proposed side elevation added
D 29-09-2014
Garage moved back so as not to project past building line
Velux windows raised so bottom of glass 1700mm above finished floor
Hatching added for brick faced areas

Drawing No. 14-SKC-03

Rev. D

Scale 1:100(A1)

0m 1m 2m 3m 4m 5m

Date 30-03-14

Drawn By S Bernardez

Title EXISTING & PROPOSED ELEVATIONS

Project SPEEDWELL KINGSWAY CRAIGWELL EST.

ARCHITECTURE BUILDING DESIGN
A&B Design 01794 368744
steve@aandbhomes.com

ARUN DISTRICT COUNCIL AW/201/14/HH