

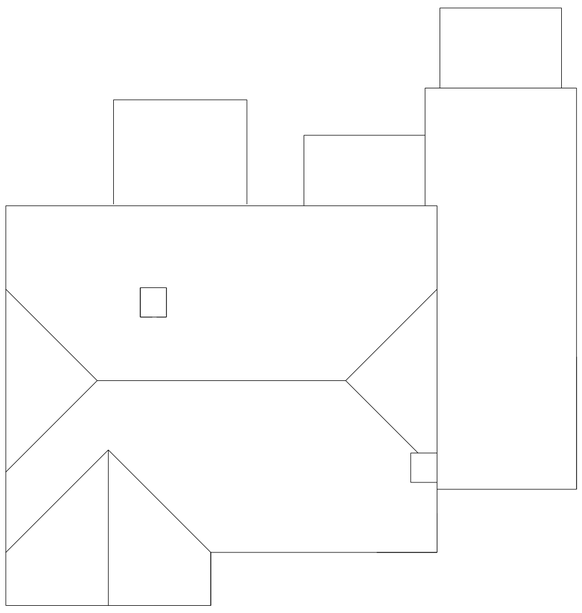



EXISTING ROOF PLAN

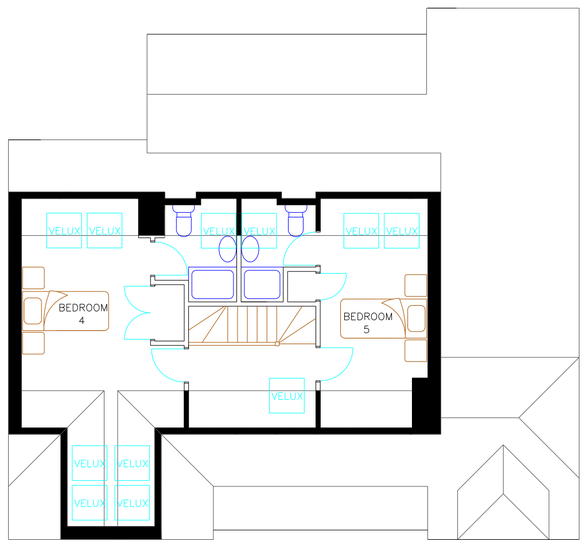


PROPOSED SECOND FLOOR PLAN

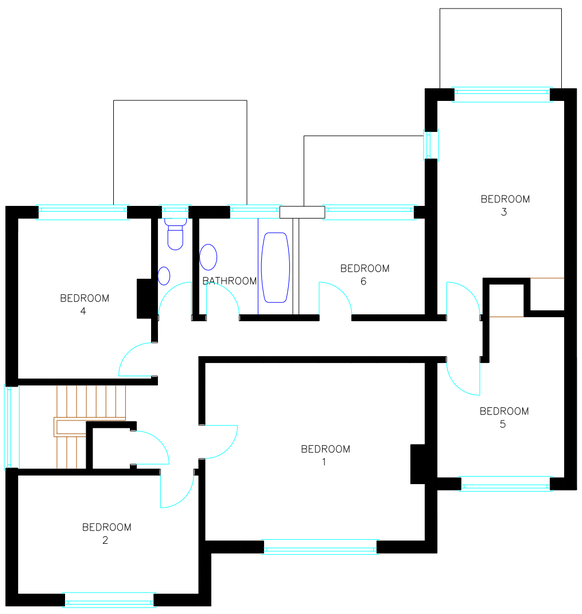


EXISTING FIRST FLOOR PLAN

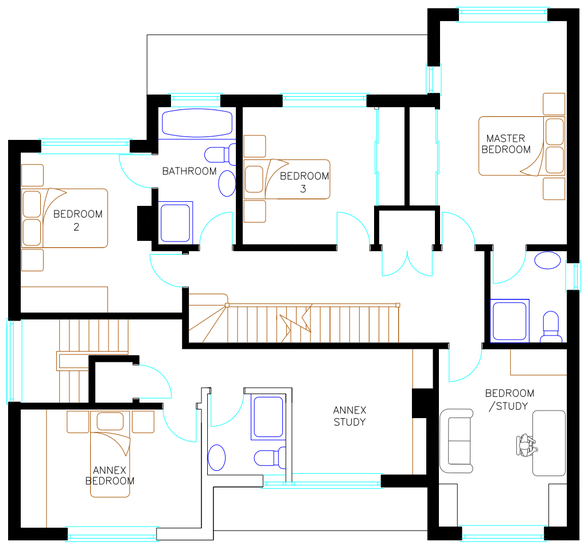

PROPOSED FIRST FLOOR PLAN

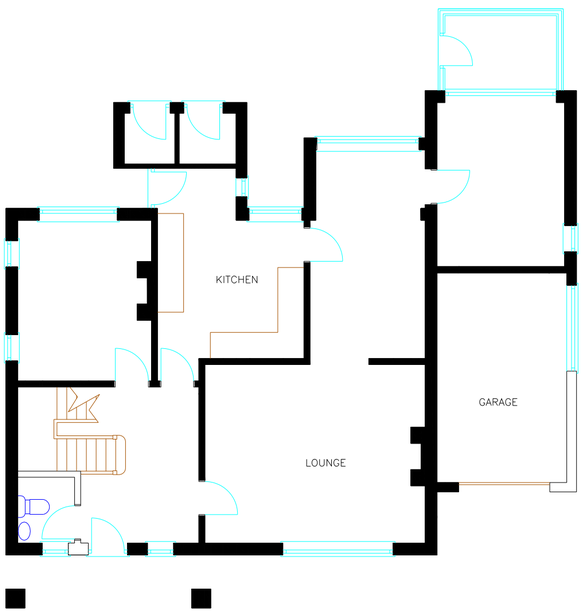

EXISTING GROUND FLOOR PLAN

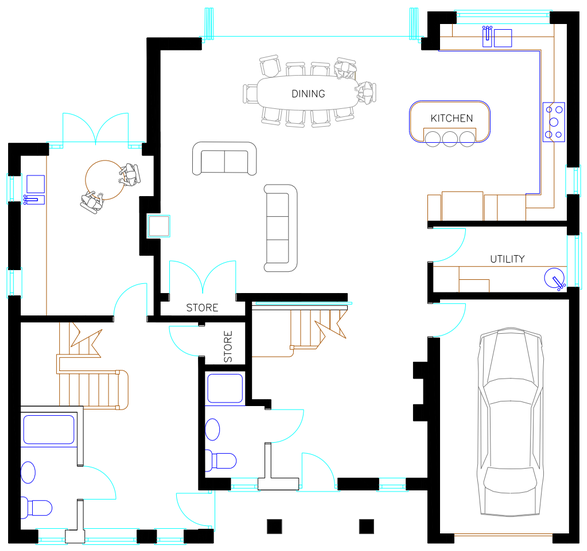

PROPOSED GROUND FLOOR PLAN

D 05–08–2014
Bedroom/Study front elevation dormer position revised

E 15–08–2014
Existing 1st floor side elevation shown

F 29–09–2014
Garage moved back so as not to project past front building line.
Velux windows raised so bottom of glass 1700mm above finished floor.

Drawing No. 13–SKC–02

Rev. F

Scale 1:100(A1)

0m 1m 2m 3m 4m 5m

Date 30–03–14

Drawn By S Bernardez

Title
EXISTING &
PROPOSED
FLOOR PLANS

Project
53 KINGSWAY
CRAIGWELL EST.
BOGNOR REGIS

ARCHITECTURE BUILDING DESIGN
A&B Design 01794 368744
steve@aandbhomes.com

ARUN DISTRICT COUNCIL AW/201/14/HH