
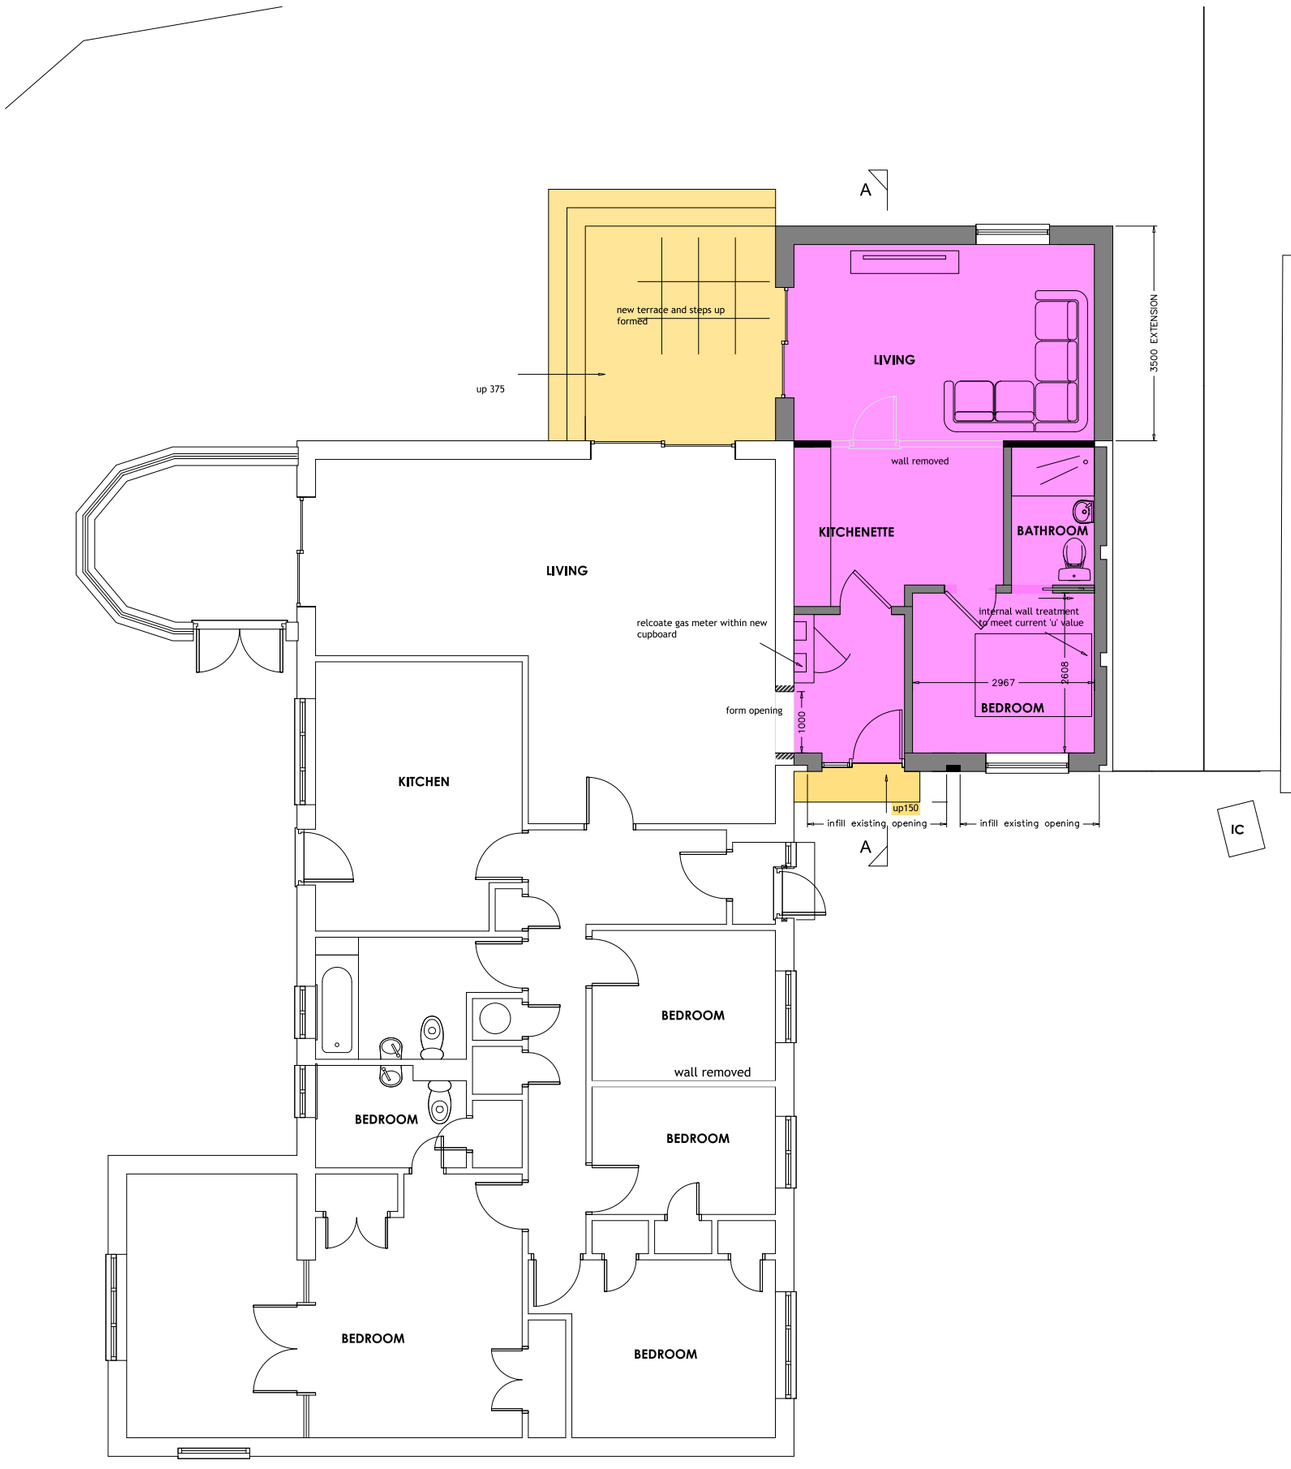


GROUND FLOOR PLAN

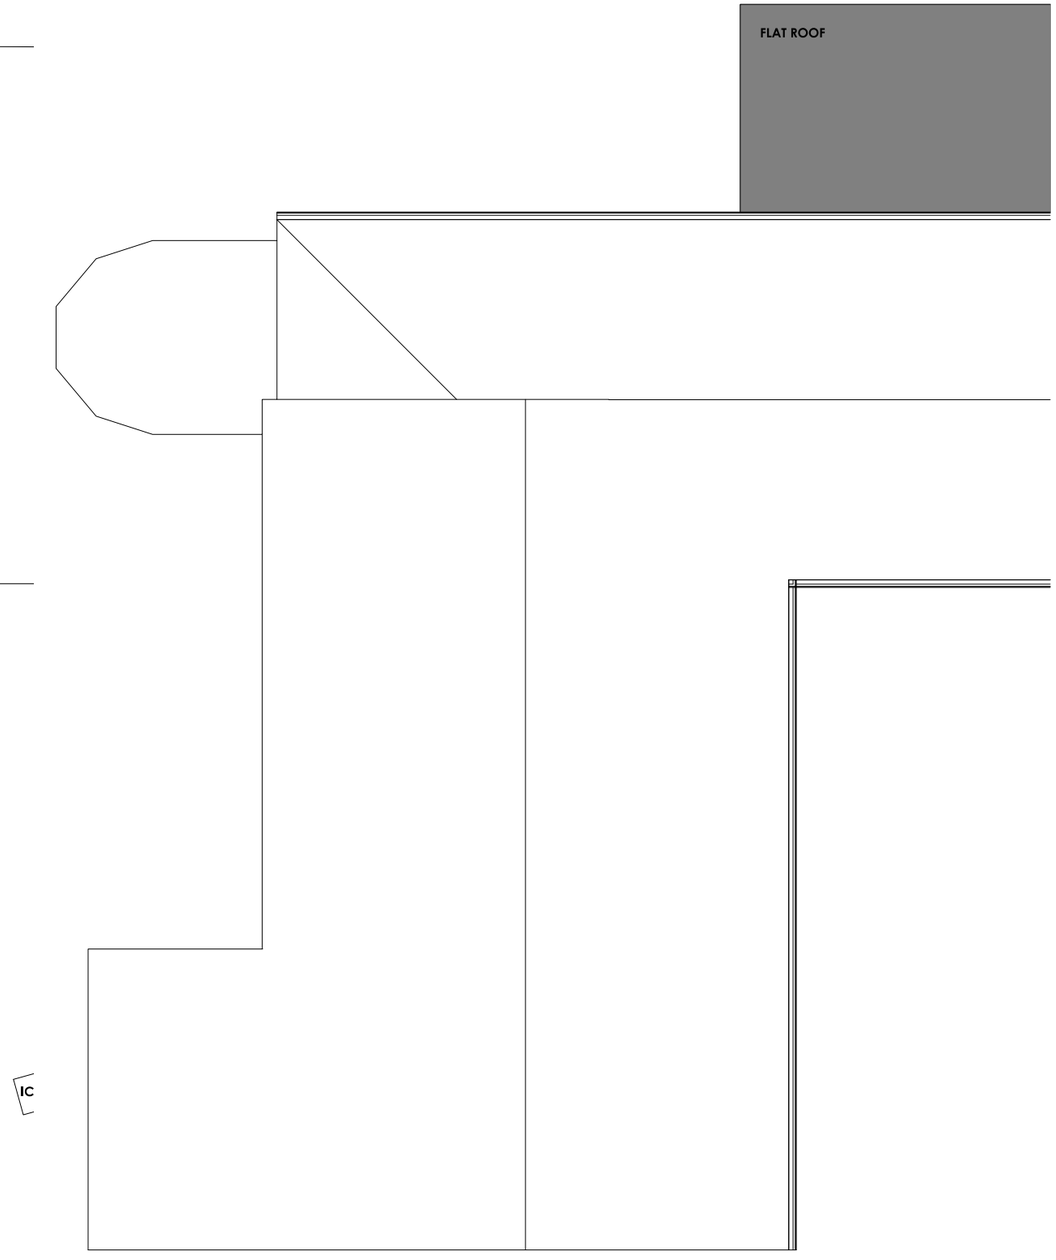

ROOF PLAN

look. design | planning | build
lookdesignandbuild.co.uk
e: office@lookdesignandbuild
t: 01243 512 278

0 5 10

© this drawing is the copyright of look. design + build [l db] L db design responsibility is limited to the design of the permanent works as finally constructed by L db as part of the design + build service

PROJECT TITLE
Proposed Development at
5 Stanbrok Close
Bognor Regis

DRAWING TITLE: Proposed Plans
STATUS: Planning Application
SCALE: 1:100 @ A3
DATE: 24/07/2020
DRAWN BY: JLB
DRAWING No: PA-340-06

No	REVISION
A	NOTES AMENDED TO PLANNER APPROVAL

ARUN DISTRICT COUNCIL AW/249/20/HH