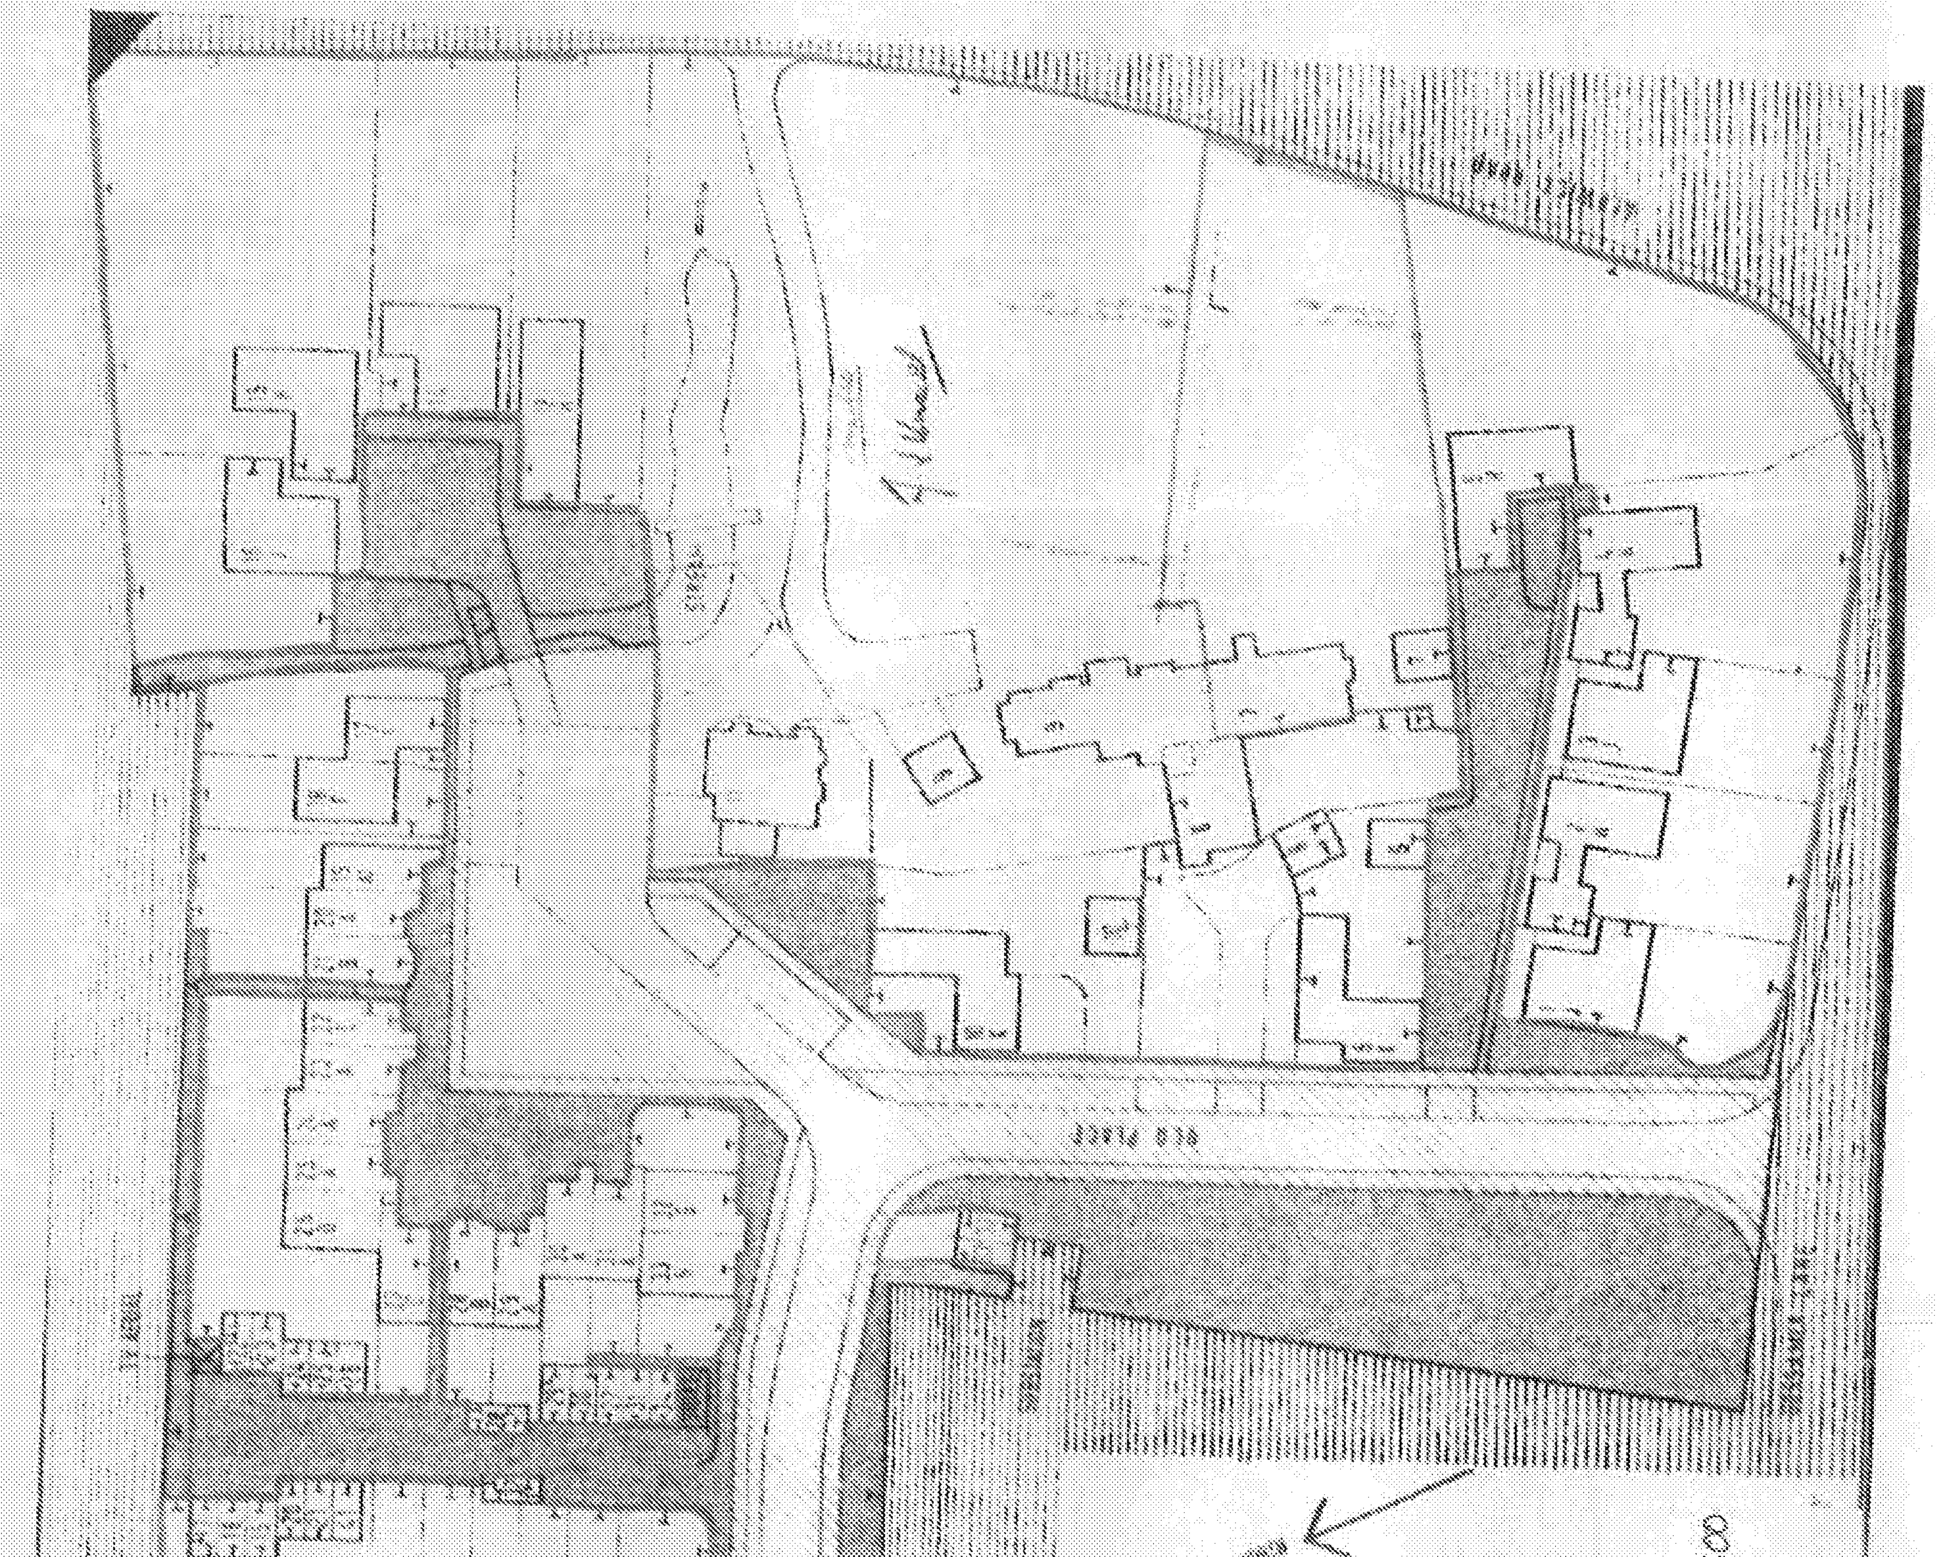
OLD PLACE : SITE PLAN
SCALE: 1:500
FELNEX CENTRAL PROPERTIES LTD.
[redacted]
DIRECTOR
SECRETARY
LAND TO BE ADOPTED BY LOCAL AUTHORITY
LAND TO BE MAINTAINED BY RESIDENTS' ASSOCIATION
NORTH
OLD PLACE
STREAM

This official copy is incomplete without the preceding notes page