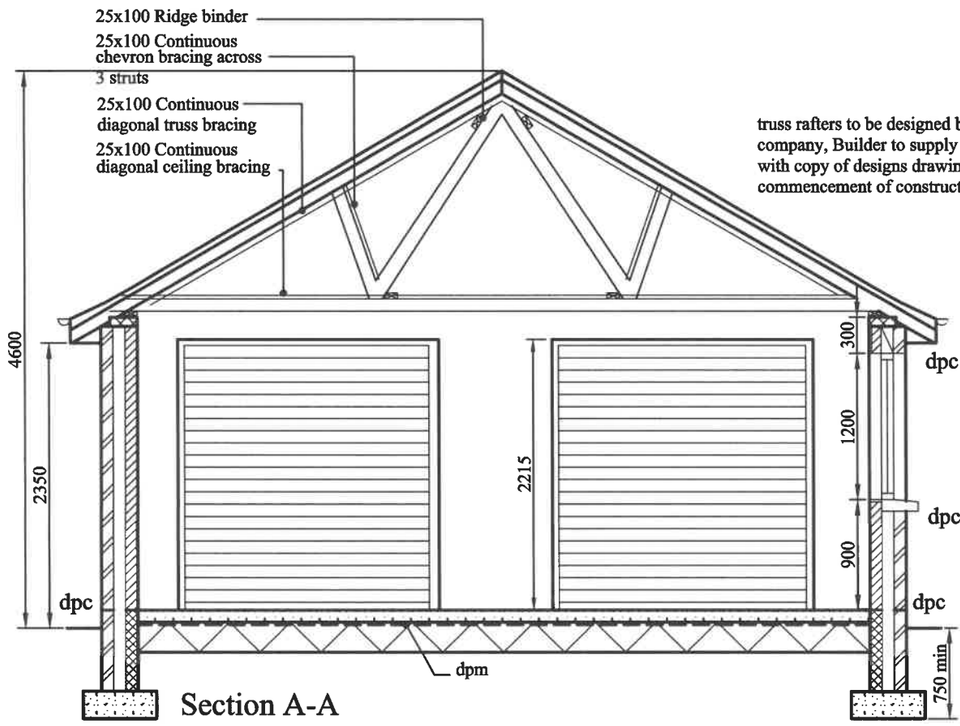

Section A-A

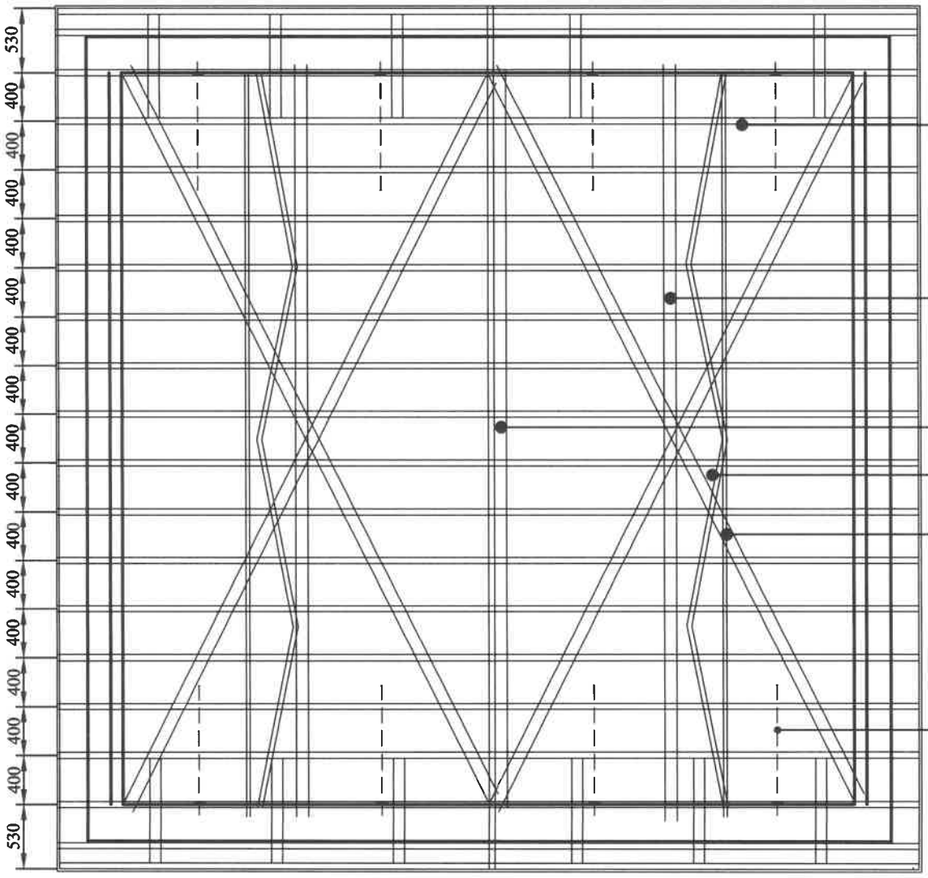

Roof Plan

0 500mm 1m 2m 3m 4m 5m

For correct printing this scale should measure 10cm when printed

GaragePlans.co.uk

1 Thorndale Road North, Hillsborough Road, Carryduff, Belfast BT8 8HY Tel: 028 9081 4106
Mobile: 077 2007 7465 Email: info@garageplans.co.uk Website: www.garageplans.co.uk

Custom Garage 6m x 6m (6.6m x 6.6m Externally) Plan Set No 6060B30LSRS	Stephen Wells 9 Meadow Way Aldwick Bognor Regis West Sussex PO21 4HG
Scale: 1:50	Serial No: 203181624281
	Sheet No: 5 of 5

ARUN DISTRICT COUNCIL AW/319/19/HH

ARUN DISTRICT COUNCIL AW/319/19/HH